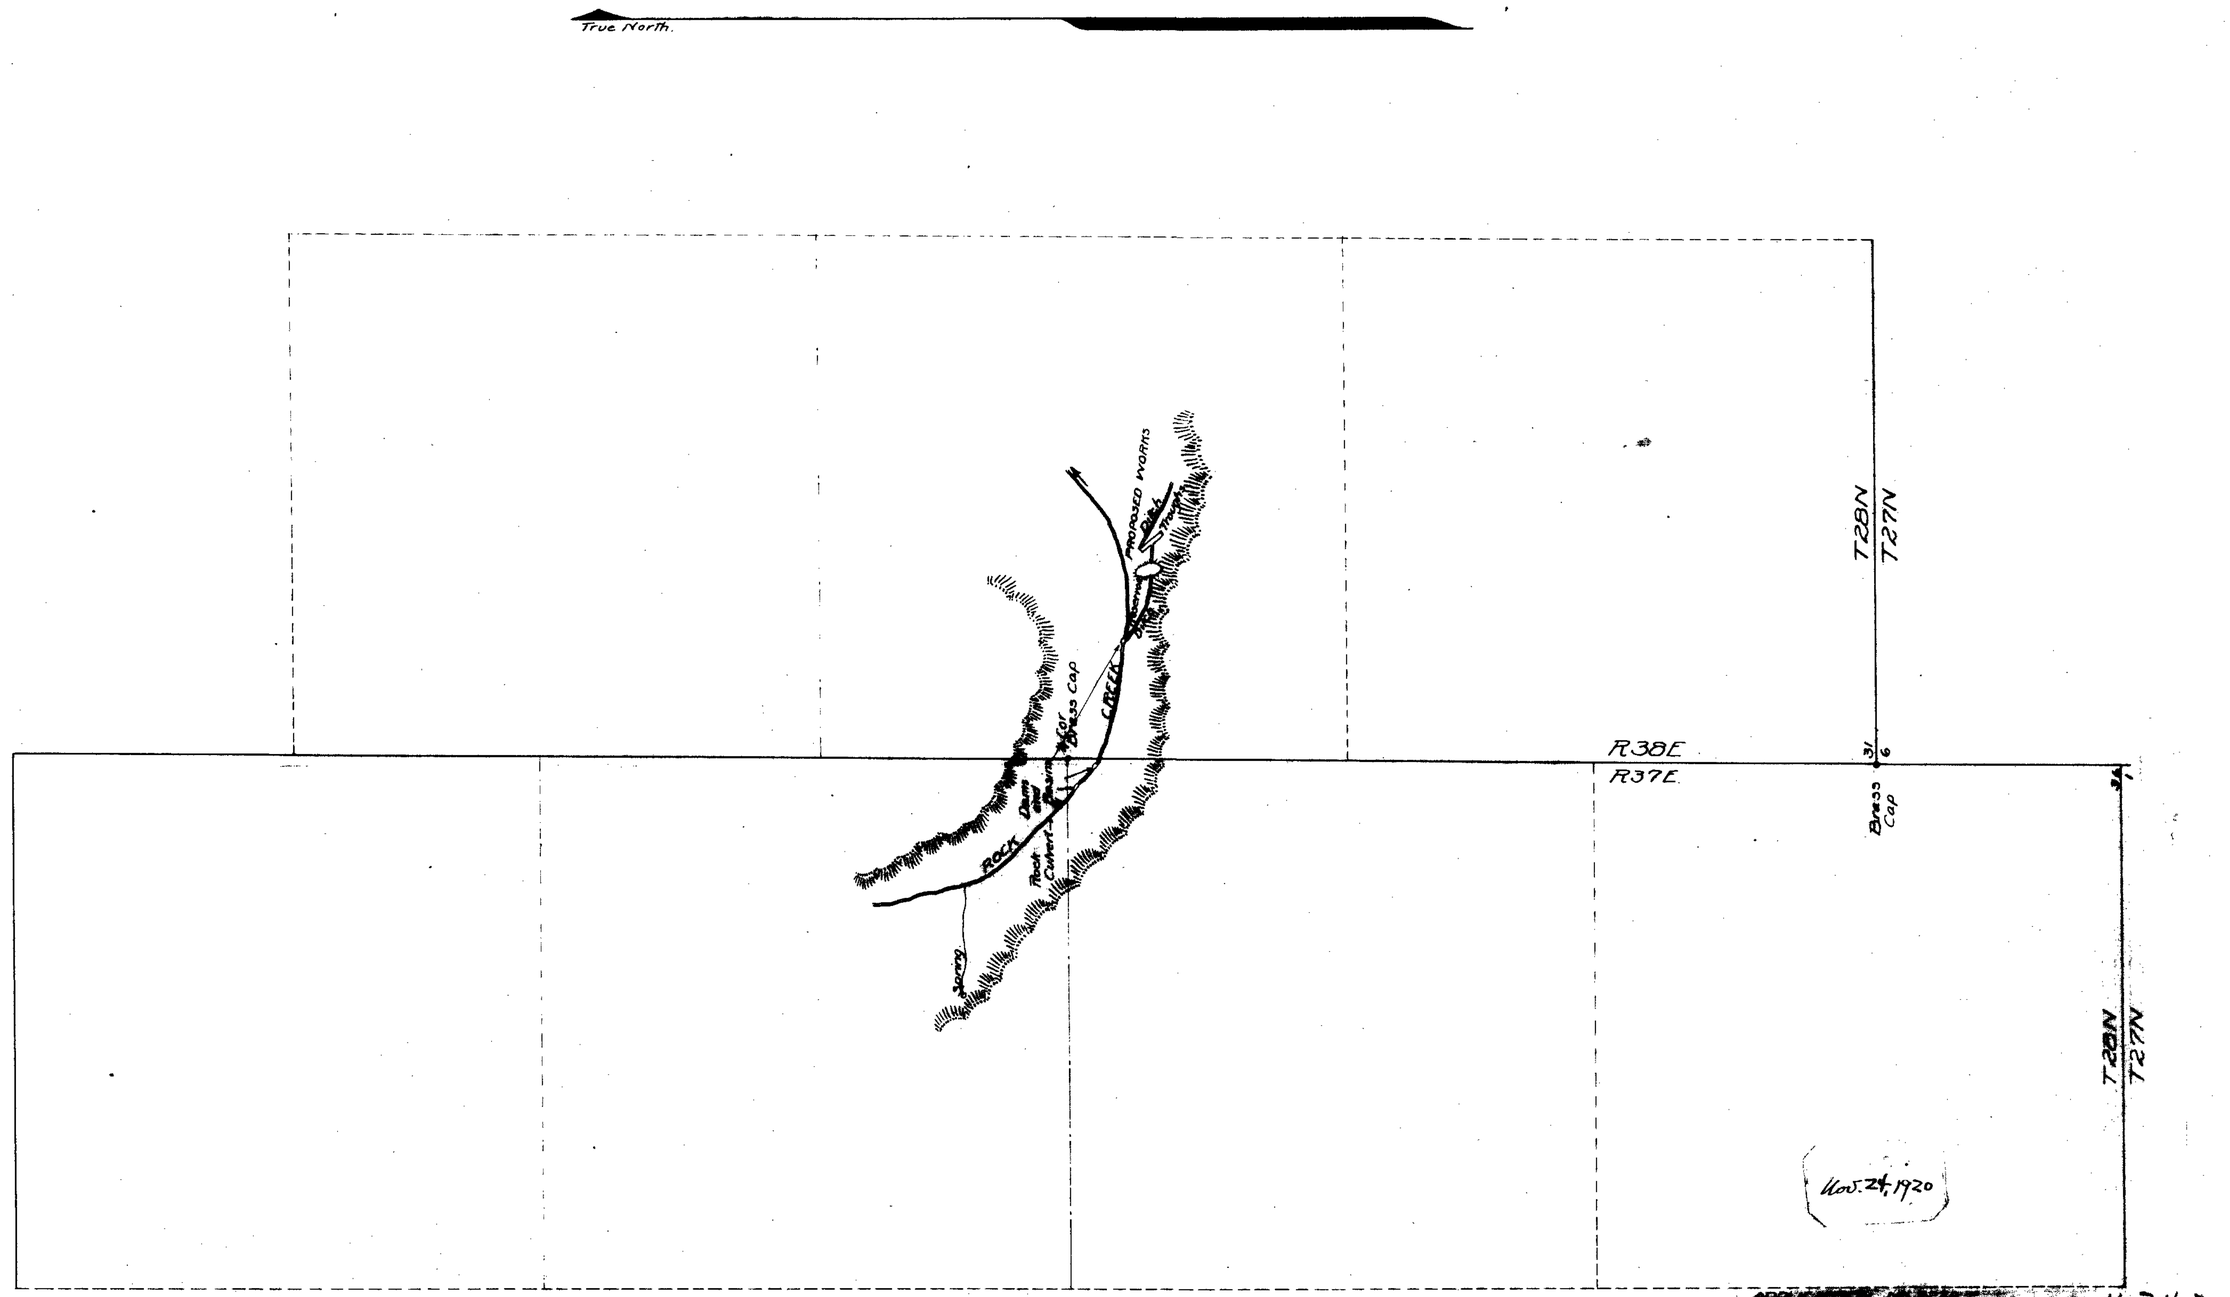

11-24-20

SYLVAIN [redacted]

MAP SHOWING WORK DONE AND PROPOSED DITCH AND RESERVOIR ON ROCK CREEK PERSHING COUNTY NEVADA

SCALE 1" = 200' NOV. 1920. R.S. RICHARDS SURVEYOR

STATE OF NEVADA
COUNTY OF HUMBOLDT

I, R.S. Richards being first duly sworn depose and say that the above map is a true and accurate plat of the stock watering works, as taken from the field notes of a survey made by me completed on the 5th day of Nov. 1920; that such survey was made at the instance of Sylvain Sarg; that the map represents the works described in Application No. 5236 together with the location of streams and ditches in the immediate vicinity.

R.S. Richards Surveyor.

Subscribed and sworn to before me this, the 23 day of Nov. 1920

L. Comstock
Notary Public in and for Humboldt County, Nevada.

See Book 109, Page 80.

5236