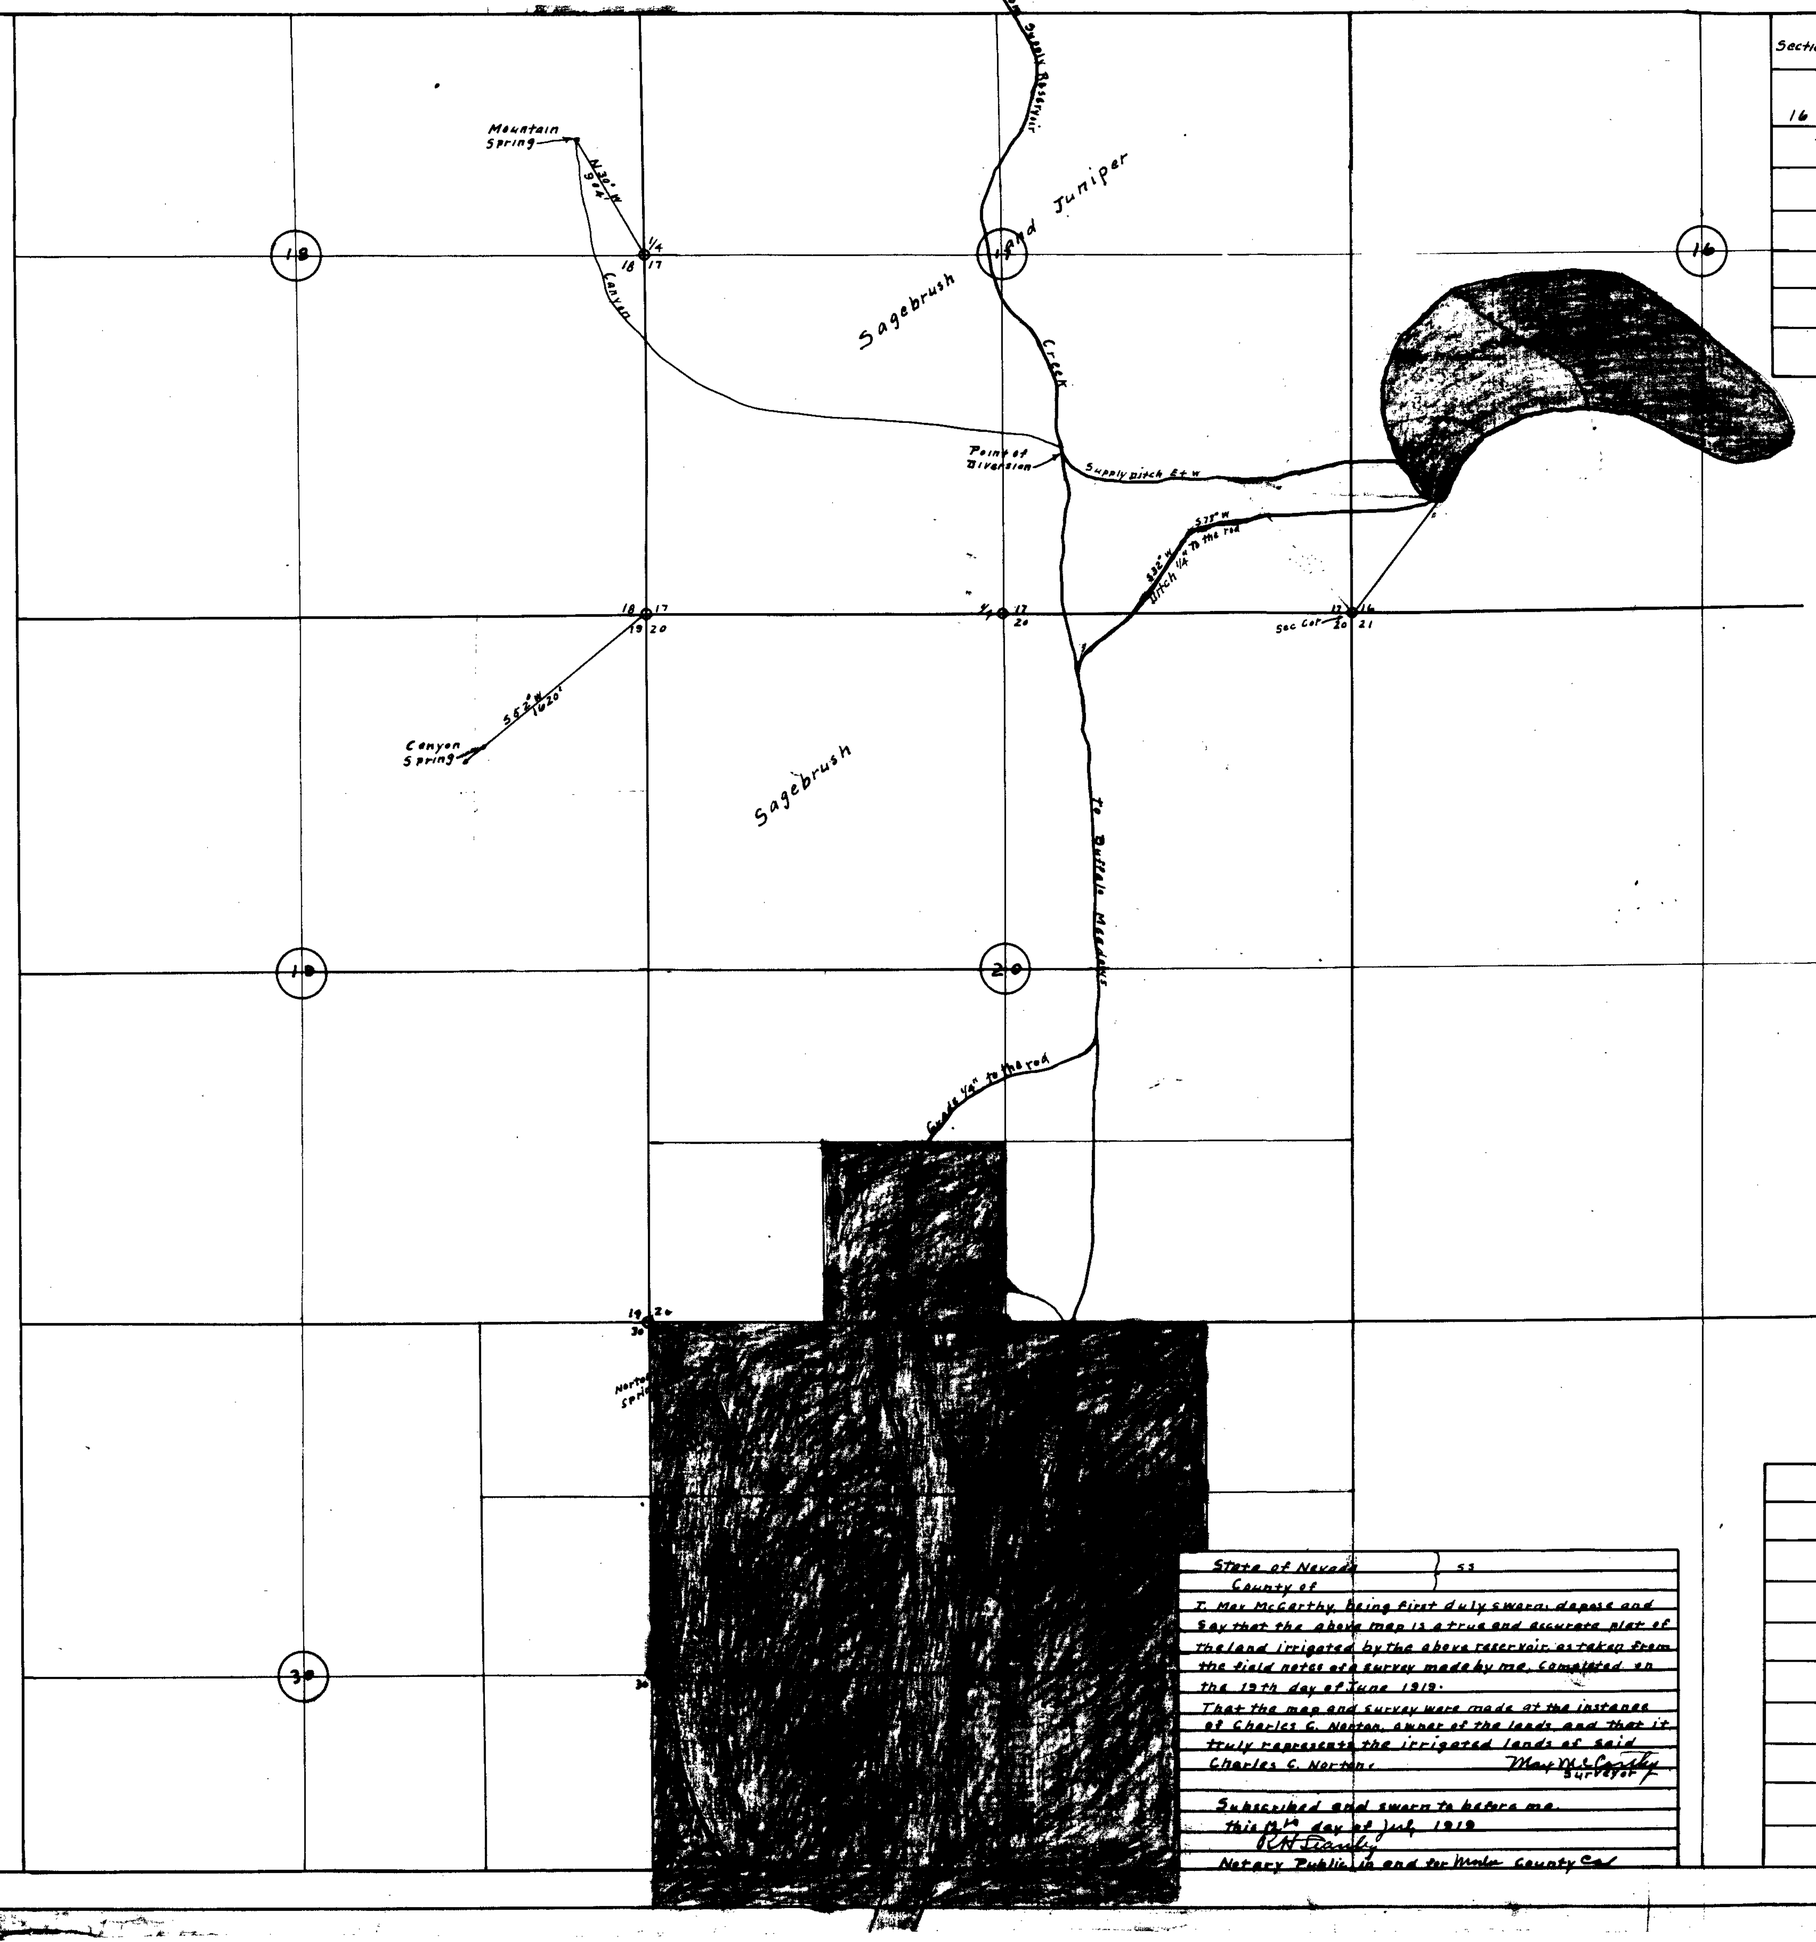

Section	Sub-division	Township	Range	Cultivated acreage	Discription of Culture	Date of first Culture
16		34	19 E M.D.	SE 1/4 of SW 1/4 of Sec. 20	Meadow	
				NW 1/4 of NE 1/4, E 1/2 of NW 1/4,		
				SW 1/4 of NW 1/4 of Sec. 29		
				SE 1/4 of NE 1/4 of Sec. 30		
				W 1/2 of SE 1/4, E 1/2 of SW 1/4,		
				SW 1/4 of NE 1/4 of Sec. 29		
				NW 1/4 of NE 1/4 of Sec. 32		

State of Nevada } ss
County of }

I, Max McCarthy, being first duly sworn, depose and say that the above map is a true and accurate plat of the land irrigated by the above reservoir, as taken from the field notes of a survey made by me, completed on the 19th day of June 1919.

That the map and survey were made at the instance of Charles C. Norton, owner of the lands, and that it truly represents the irrigated lands of said Charles C. Norton.

Max McCarthy
Surveyor

Subscribed and sworn to before me.
this 12th day of July 1919
R H Stanley
Notary Public in and for Mono County Cal

Cultural Map

Norton Lake. Serial No 5244

Property of Charles C. Norton

Sheepshead, Nevada

Irrigation Project

Max McCarthy, Surveyor, June 19th 1919

All Bearings are Magnetic bearings

Scale 600' = 1 inch