Section	Sub-division	Township	Range	Cultivated acreage	Description of Culture	Date of first Culture
8		34	19 E	SE¼ of SW¼ of Sec 20	Meadow	
				NW¼ of NE¼ E½ of SW¼		
				SW¼ of NW¼ of Sec 29		
				and NW¼ of NE¼ of Sec 20		
				W½ of SE¼ E½ of SW¼ SW¼ of NE¼ of Sec 29		
				NW¼ of NE¼ of Sec 32		

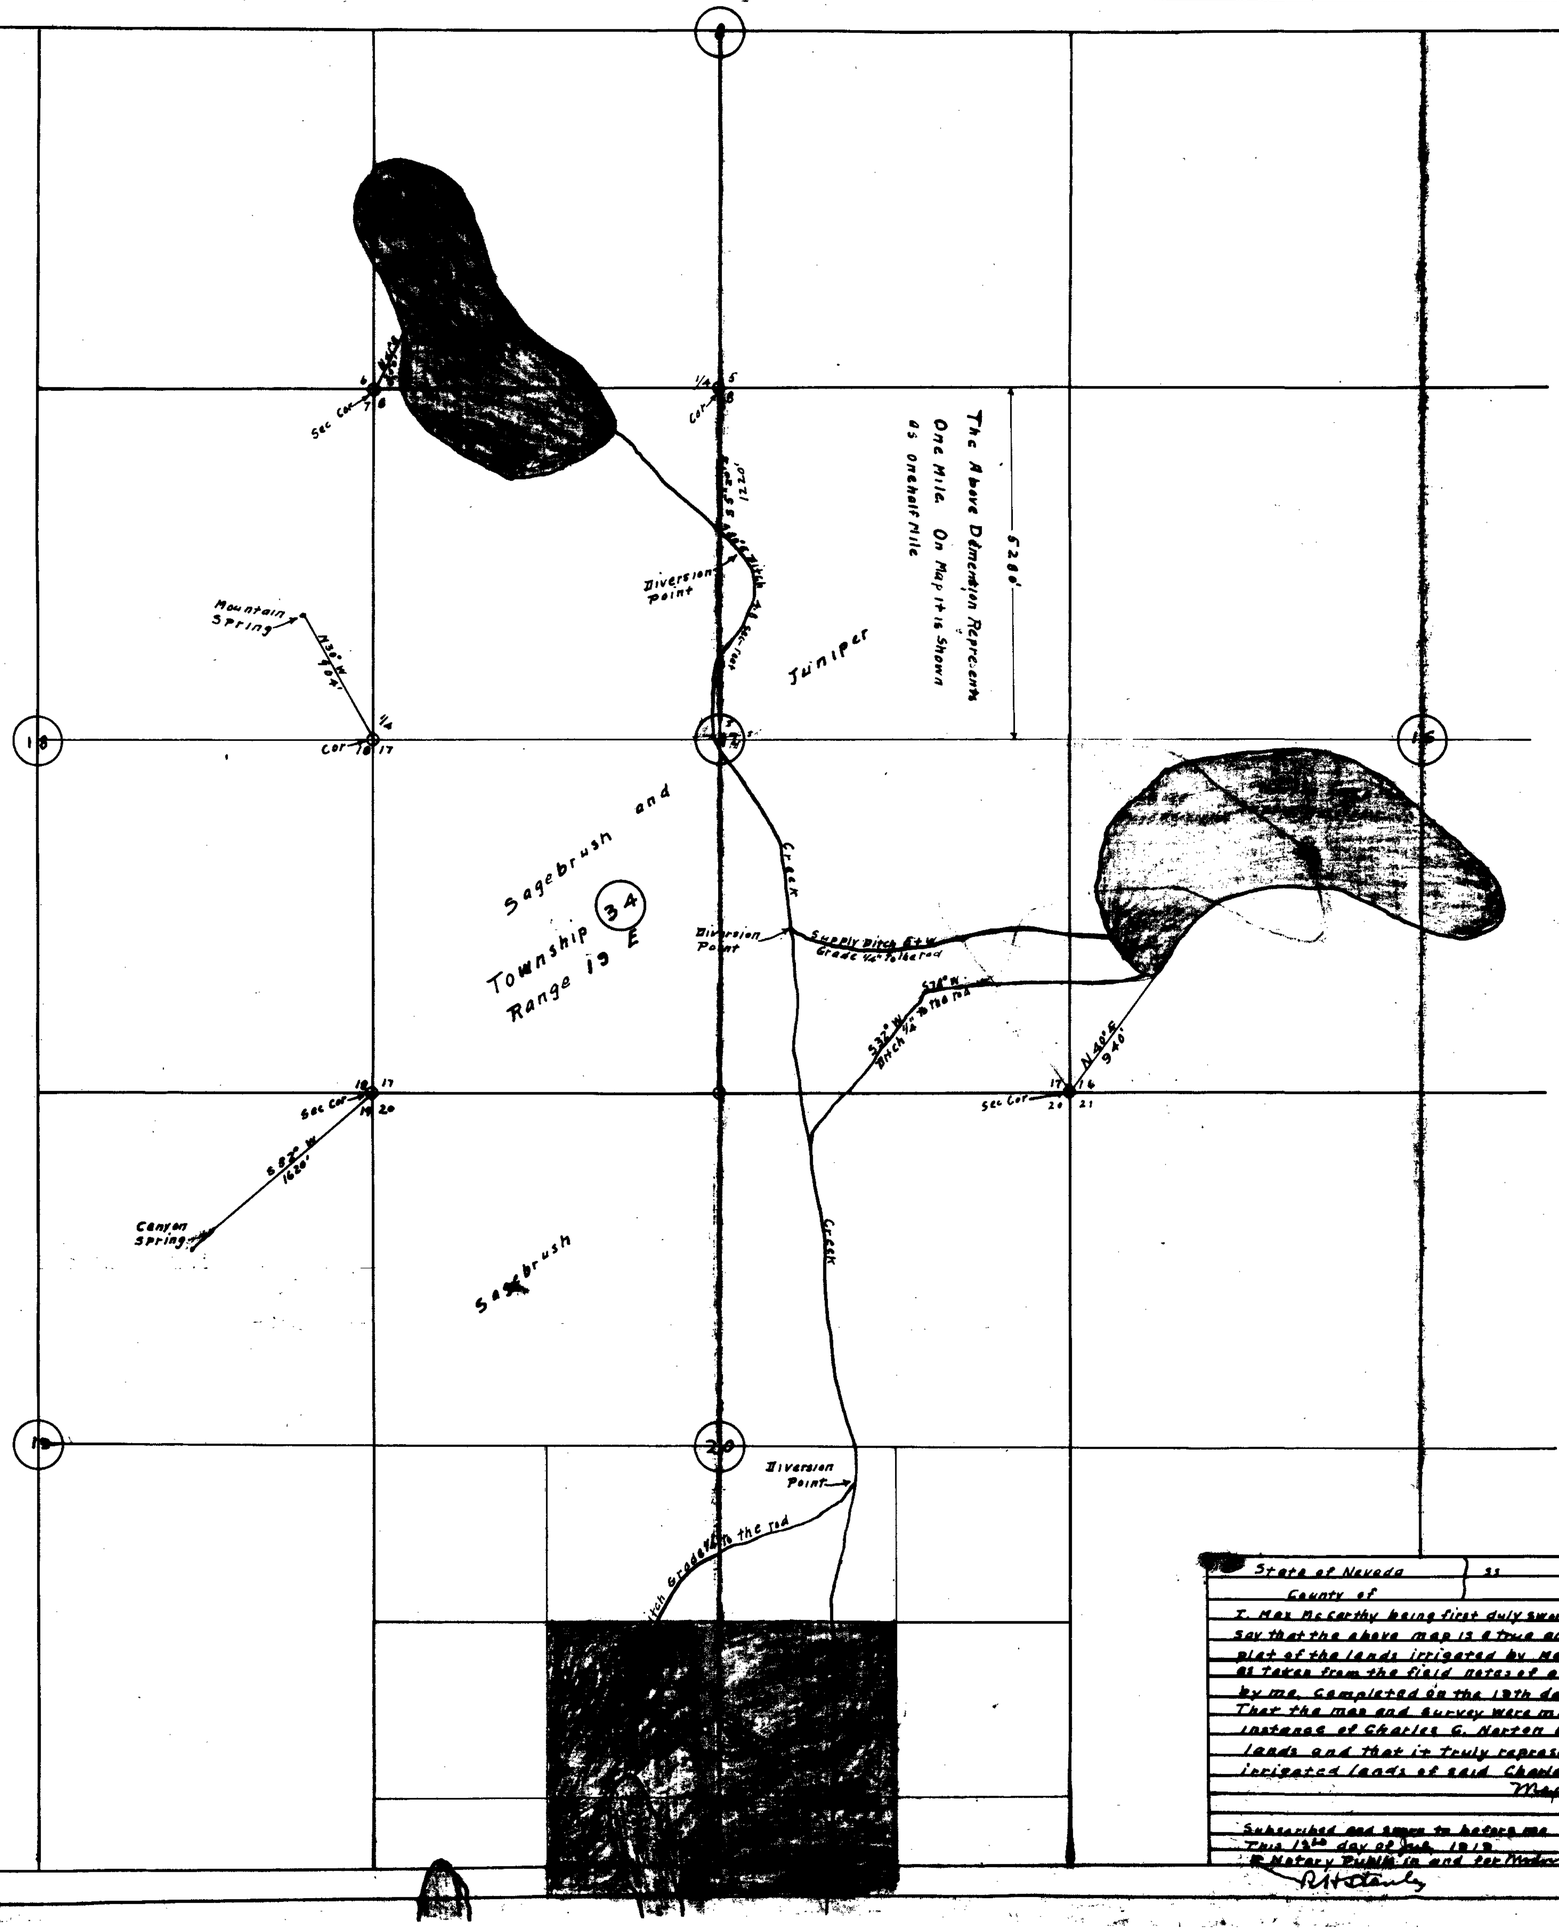

State of Nevada } ss
County of

I, Max McCarthy being first duly sworn depose and say that the above map is a true and accurate plat of the lands irrigated by Meadow Lake as taken from the field notes of a survey made by me. Completed on the 19th day of June 1919. That the map and survey were made at the instance of Charles C. Norton owner of said lands and that it truly represents the irrigated lands of said Charles C Norton.

Max McCarthy
Surveyor

Subscribed and sworn to before me
This 19th day of June 1919
R Notary Public in and for Mineral County, Nev.
R H Stanley

Cultural Map

Meadow Lake Reservoir Serial No 5245

Property of Charles C Norton

Sheepshead Nevada

Irrigation Project

All bearings are Magnetic bearings

Max McCarthy Surveyor June 19 1919

Scale 600' = 1 inch

5245 5245