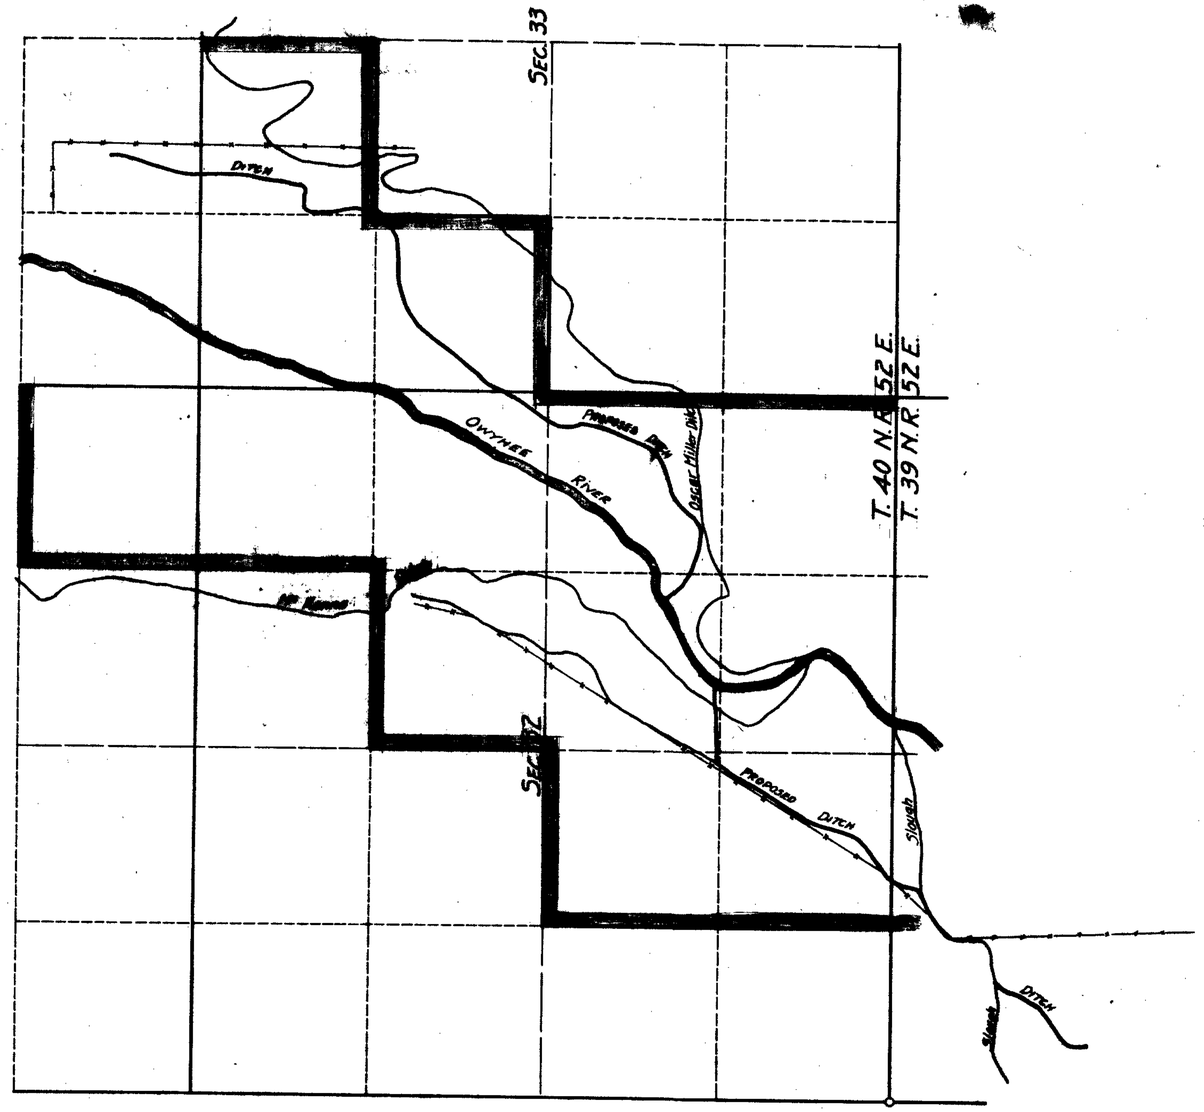

STATE OF NEVADA
County of Washoe S.S.

I, Jay H. Clemons, being first duly sworn, despose and say that the above map is a true and accurate plat of the Union Land & Cattle Co irrigation works, as taken from the field notes of a survey made under my supervision and direction completed on the 4th day of October 1918; that such survey was made at the instance of Union Land & Cattle Co; that the map represents the works described in Application No. 3248, together with the location of streams and ditches in the immediate vicinity.

Jay H. Clemons
Surveyor

Subscribed and sworn to before me, this 11 day of Mar 1919

Notary Public in and for Washoe County Nevada.

FILED
MAR 22 1919
STATE ENGINEER'S OFFICE

UNION LAND & CATTLE CO.
ENGINEERING & LAND DEPARTMENT
SPANISH RANCH DIVISION
MAP OF BREWERY RANCH

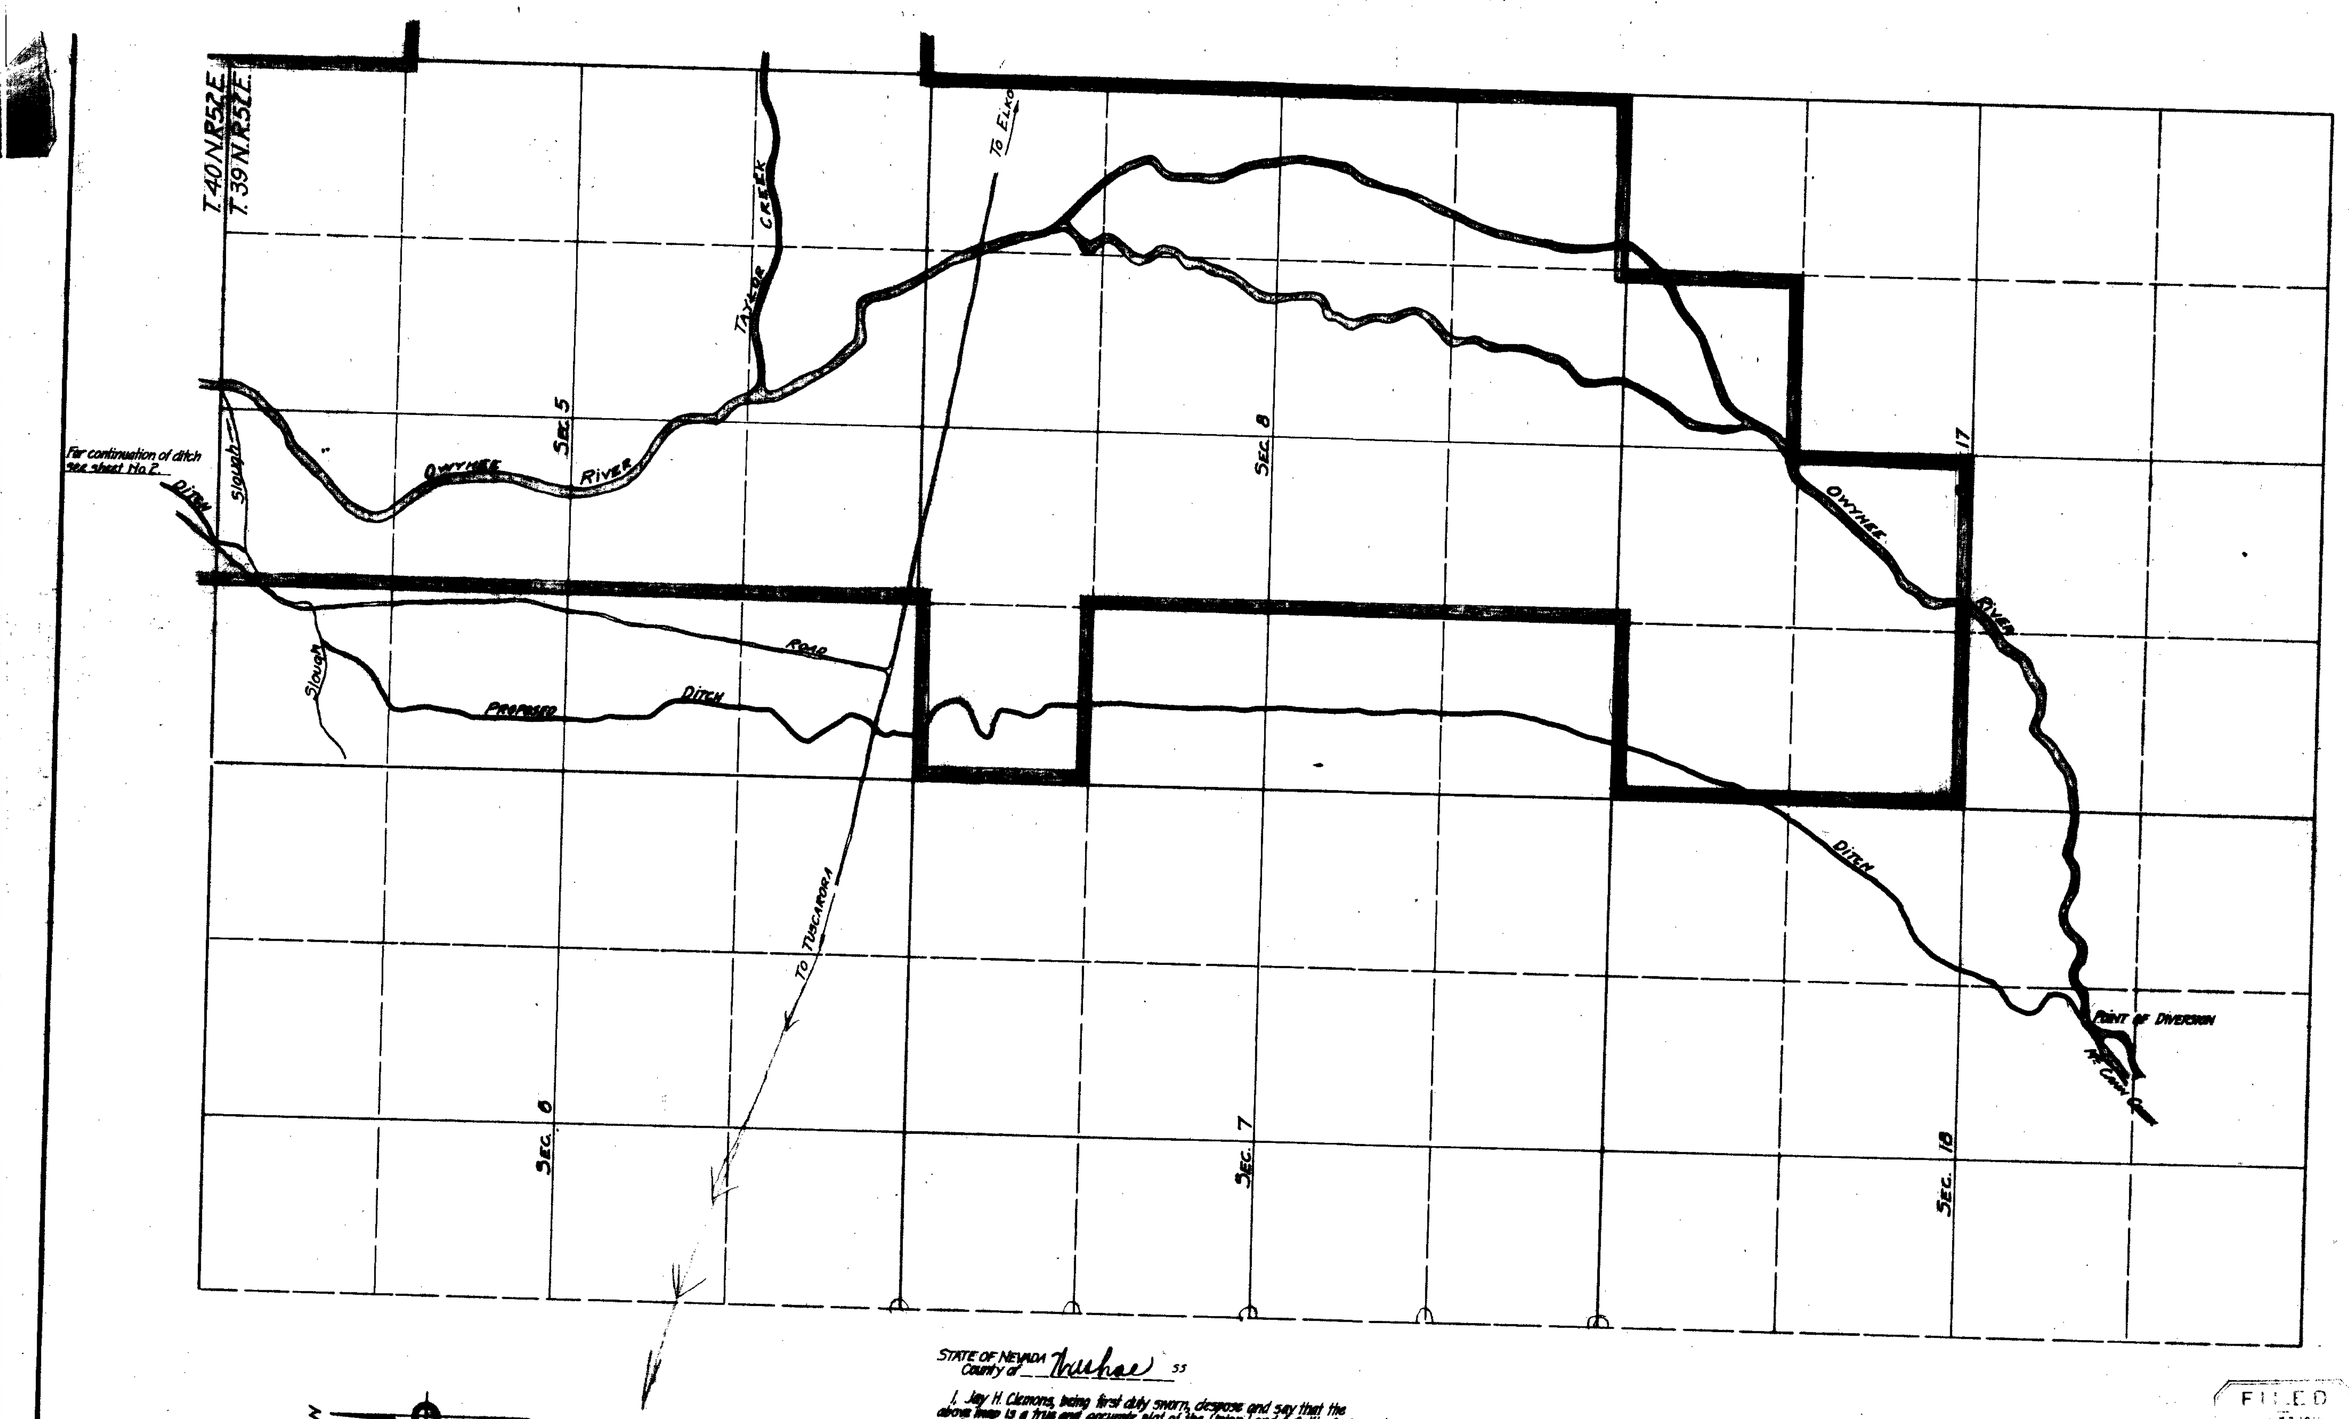

STATE OF NEVADA
County of Washoe ss

I, Jay H. Clemons, being first duly sworn, despose and say that the above map is a true and accurate plat of the Union Land & Cattle Co irrigation works, as taken from the field notes of a survey made under my supervision and direction completed on the 4th day of October 1918; that such survey was made at the instance of Union Land & Cattle Co; that the map represents the works described in Application No. 5246, together with the location of streams and ditches in the immediate vicinity.

Jay H. Clemons
Surveyor

Subscribed and sworn to before me, the 4 day of Mar 1919.

[signature]
Notary Public in and for Washoe County Nevada.

FILED
MAR 11 1919
STATE ENGINEER'S OFFICE

UNION LAND & CATTLE CO.
ENGINEERING & LAND DEPARTMENT
SPANISH RANCH DIVISION
MAP OF BREWERY RANCH
SHOWING DITCHES
UNDER APPLICATION
No. 5246
SCALE 1" = 800'
SURVEYED BY E.W.L.
DRAWN BY E.W.L. TRACED BY B.M.
APPROVED BY