SECTION	SUB-DIVISION	TOWNSHIP	RANGE	CULTIVATED ACREAGE	DESCRIPTION OF CROP	DATE OF FIRST CULTIVATION
15	SE 1/4	20N.	66E.	3	ORCHARD.	
22	SE 1/4	"	"	29	ALFALFA.	
22	SE 1/4	"	"	1 1/2	POTATOES.	
23	SW 1/4	"	"	23	ALFALFA.	
23	SW 1/4	"	"	24	OATS.	
23	SW 1/4	"	"	1 1/2	POTATOES.	
23	SW 1/4	"	"	22	OATS.	
27	NE 1/4	"	"	18	ALFALFA.	
27	NE 1/4	"	"	3	OATS.	

125

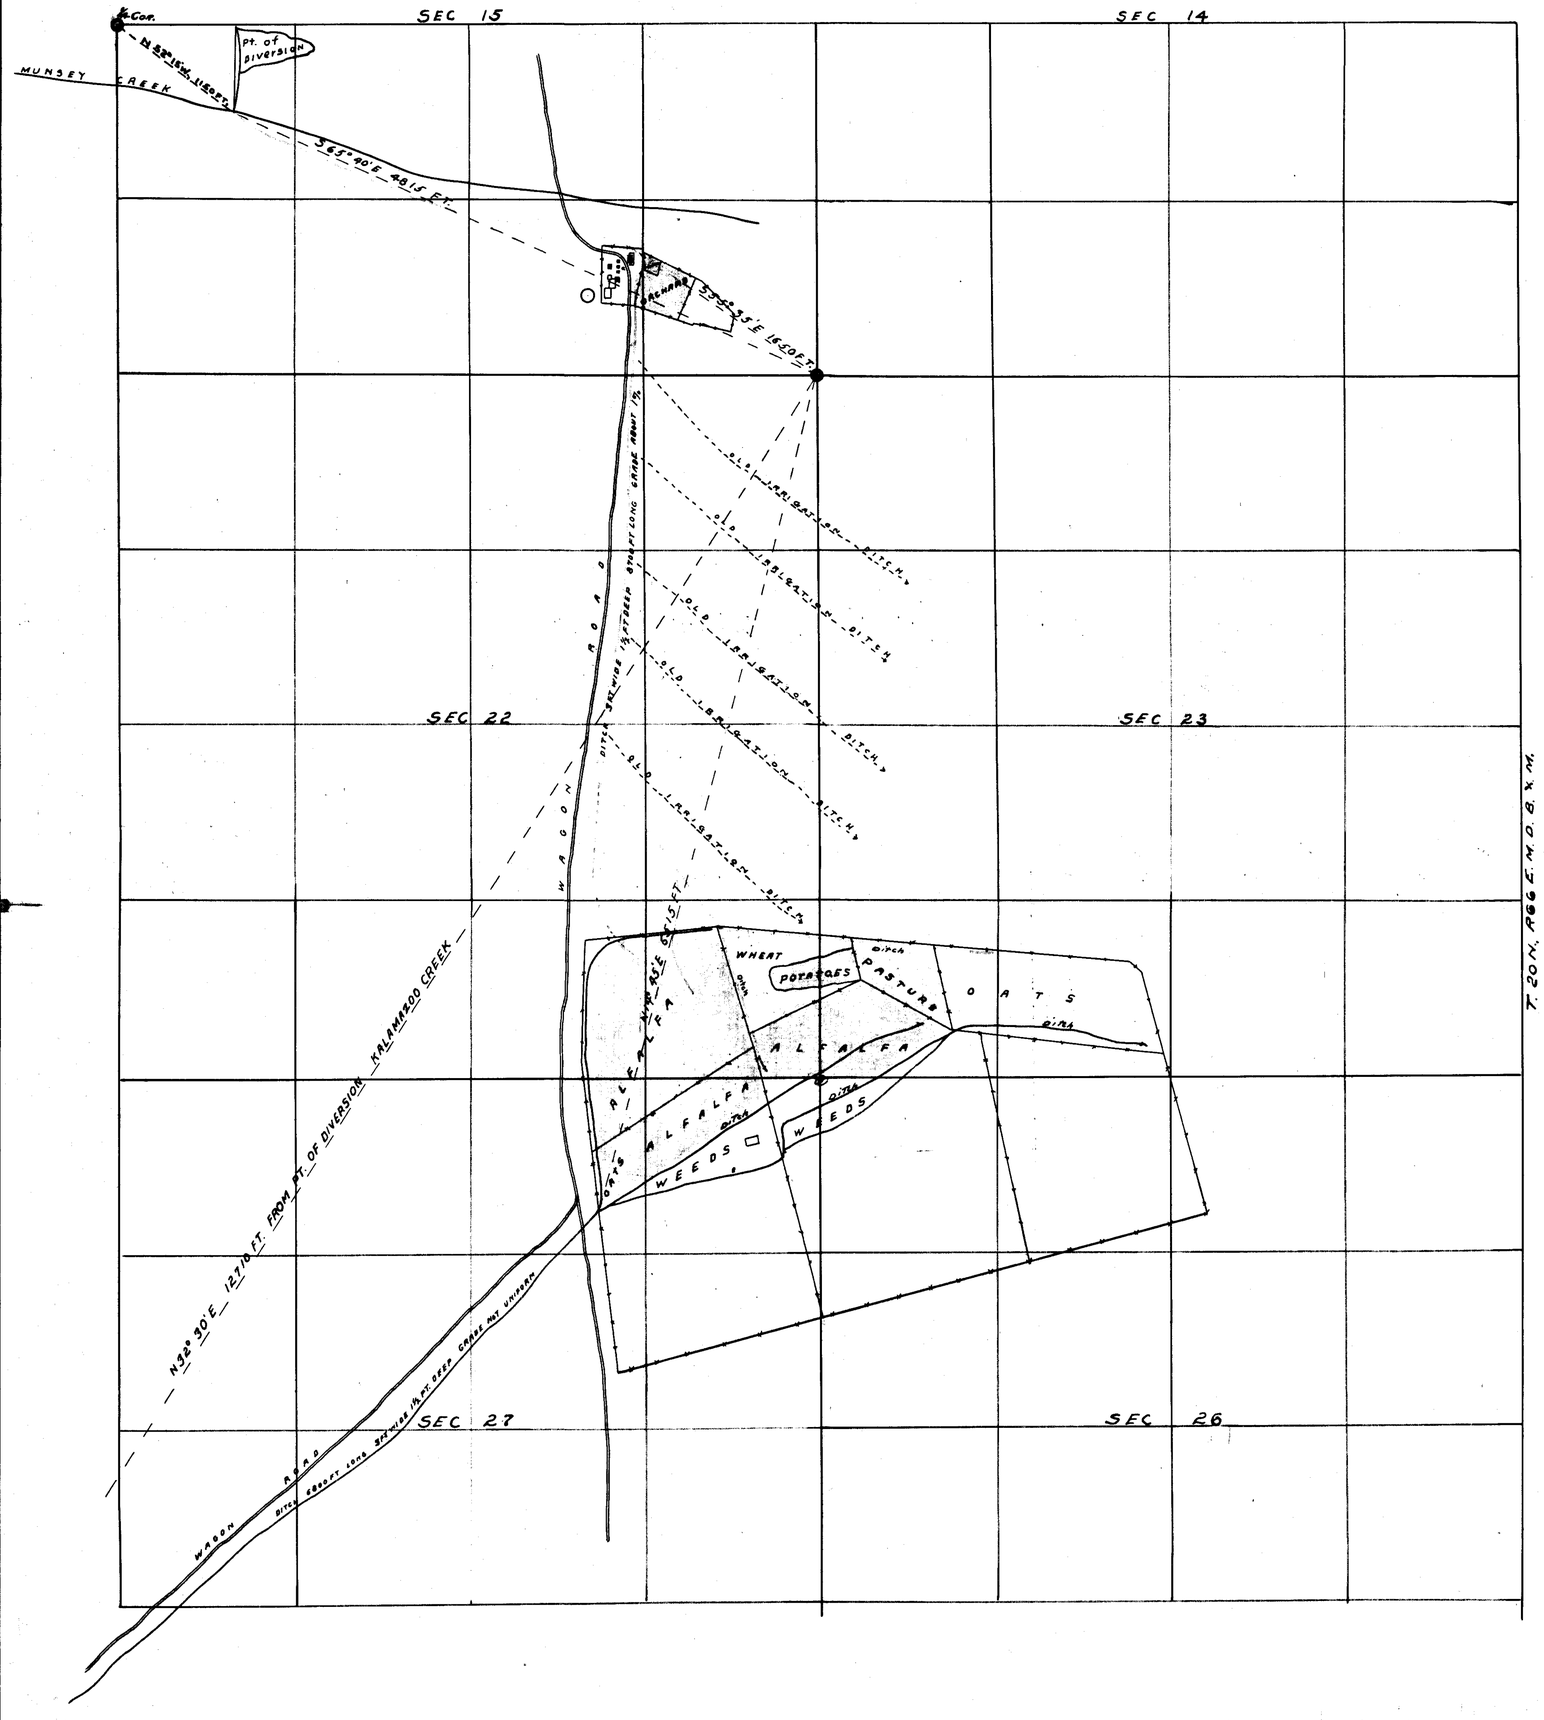

STATE OF NEVADA, }
COUNTY OF WHITE PINE } S.S.

F.W. MILLARD, BEING FIRST DULY SWORN, DEPOSES AND SAYS THAT THE ABOVE MAP IS A TRUE AND ACCURATE PLAT OF THE LANDS IRRIGATED BY J.H. DOLAN, AS TAKEN FROM THE FIELD NOTES OF A SURVEY MADE UNDER MY SUPERVISION AND DIRECTION, COMPLETED ON THE 18TH DAY OF JANUARY, 1920.

THAT THE MAP AND SURVEY WERE MADE AT THE INSTANCE OF J.H. DOLAN OWNER OF SAID LANDS, AND THAT IT TRULY REPRESENTS THE IRRIGATED LANDS OF SAID J.H. DOLAN.

F.W. Millard
SURVEYOR.

SUBSCRIBED AND SWORN TO BEFORE ME THIS 15TH DAY OF JANUARY, 1920.

W. Baggaus
NOTARY PUBLIC IN AND FOR WHITE PINE COUNTY, NEVADA.

Jan 19 1920

MAP
SHOWING LAND IRRIGATED FROM
KALAMAZOO & MUNSEY CREEKS
BY
J. H. DOLAN.

SURVEYED AUG. 1919.
BY ED. MILLARD & SON.
SCALE 1 IN. = 600 FT.

(S)

File under
01969 5247