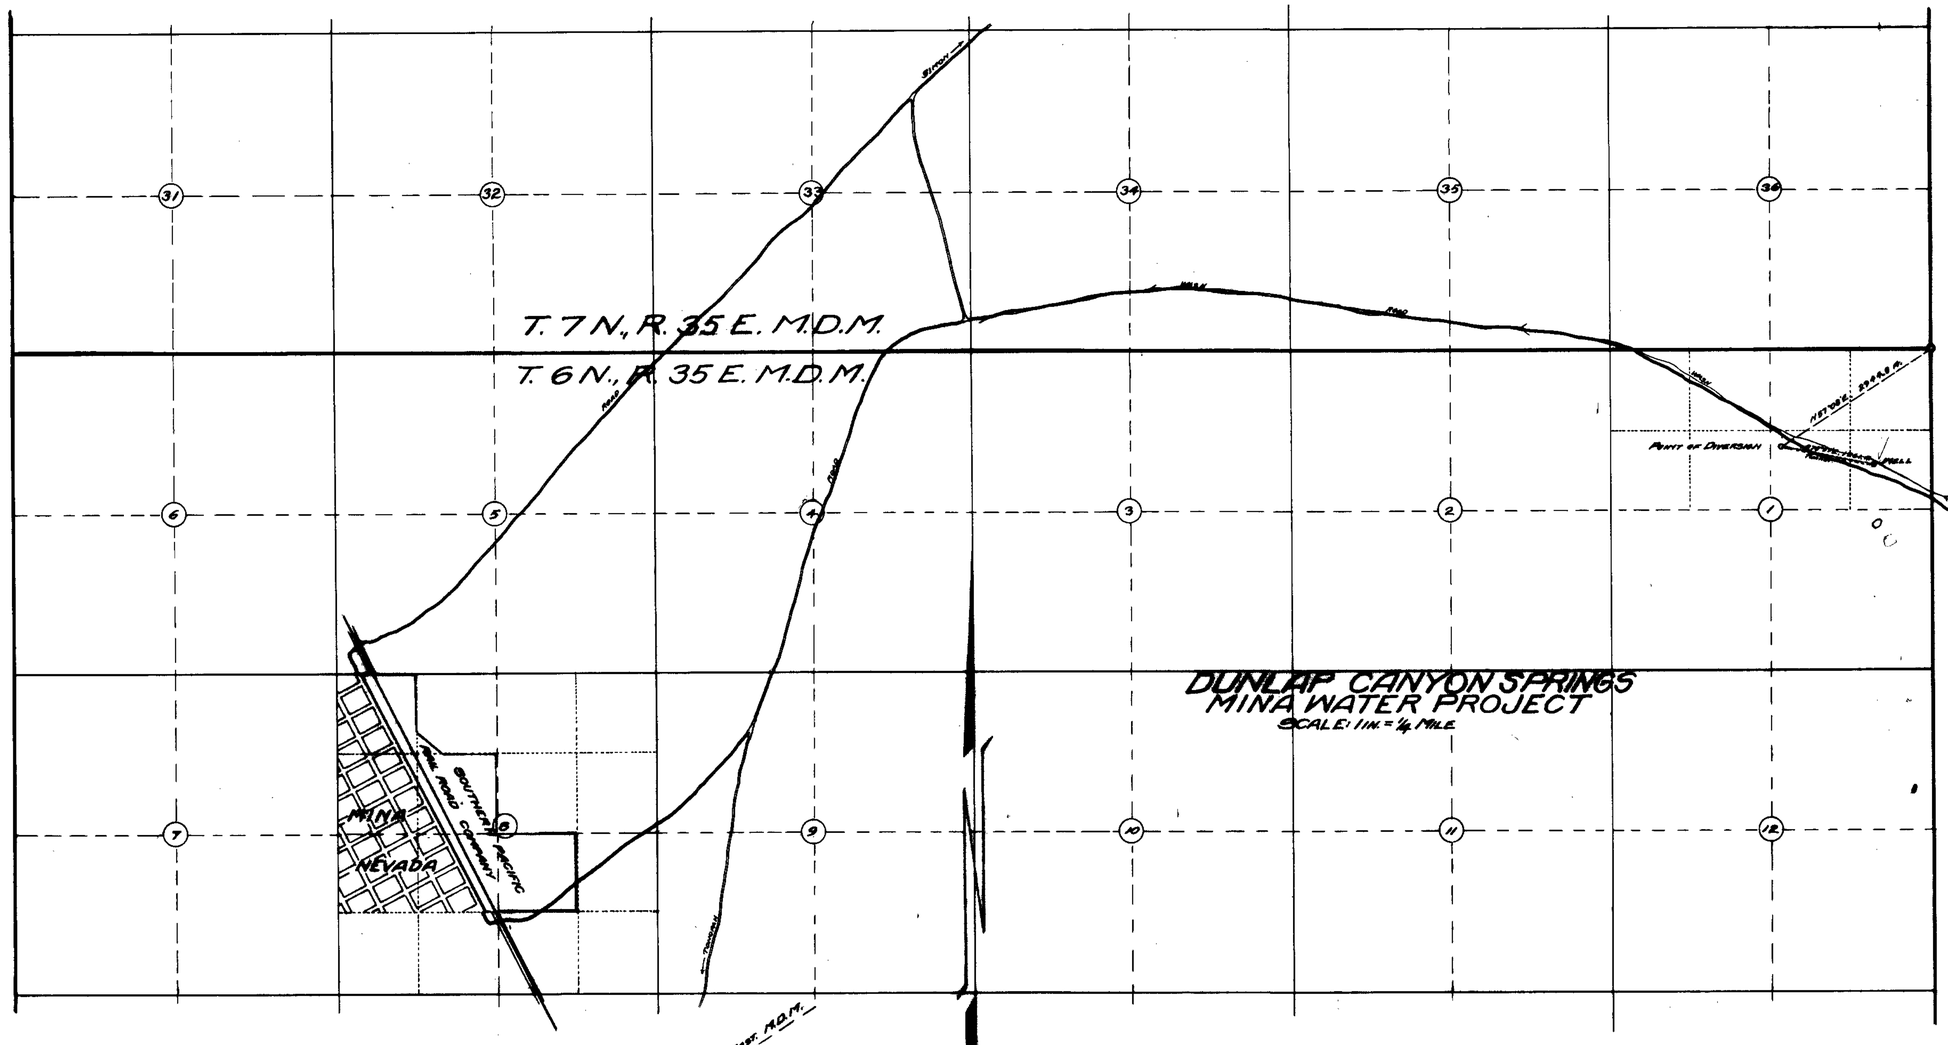

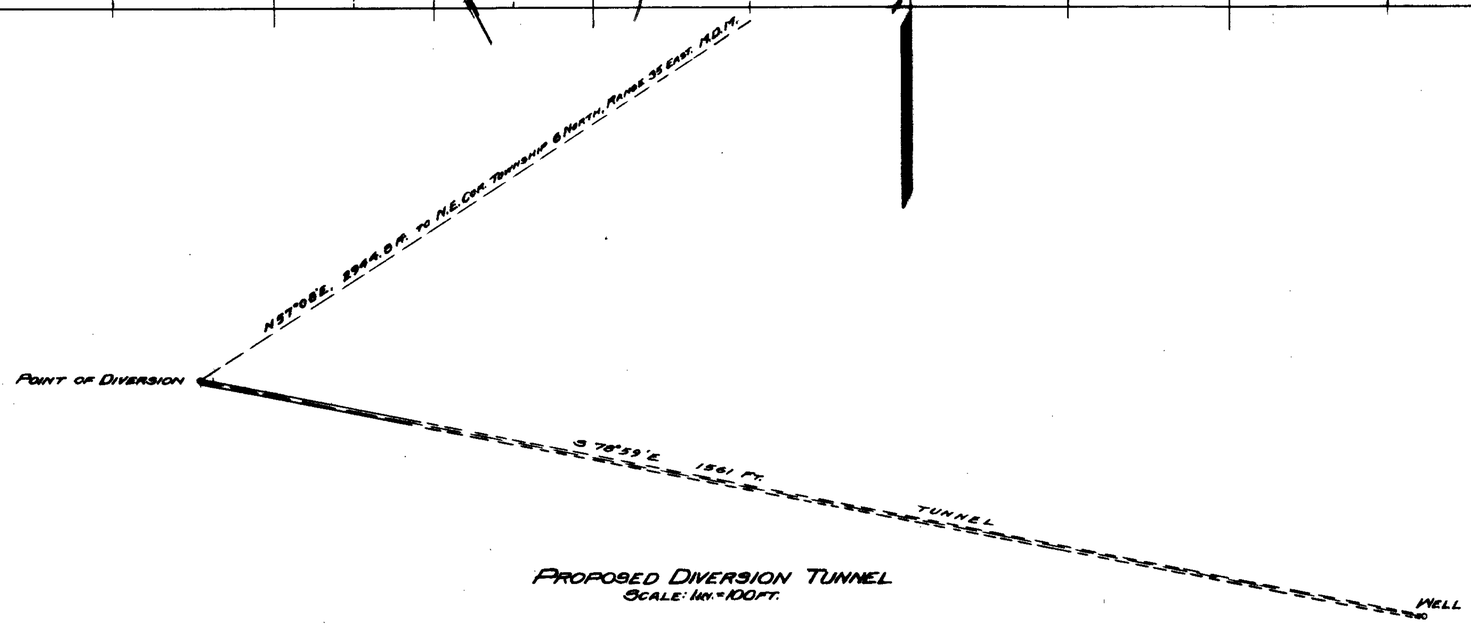

PROPOSED DIVERSION TUNNEL
SCALE: 1 IN. = 100 FT.

State of Nevada }
County of Mineral } ss.

L. B. Spencer, being first duly sworn, deposes and says that the above map is a true and accurate plot of the domestic works, as taken from the field notes of a survey made under my supervision and direction, completed on the 14th day of Nov. 1921; that such survey was made at the instance of G.F. Thompson; that the map represents the works described in Application No. 5255, together with the location of streams and ditches in the immediate vicinity.

State Water-Right Surveyor.

Subscribed and sworn to before me, the 6th day of Dec, 1921

Notary Public in and for Mineral County, Nevada.

My commission expires April 23rd 1925

SEAL

FILED
December 8 1921
STATE ENGINEER'S OFFICE

12/8/1921

APP. No. 5255
G. F. THOMPSON
DUNLAP CANYON SPRINGS
MINERAL CO. NEVADA

SCALE: SHOWN. SURVEYED: NOV. 14, 1921

L. B. SPENCER & CO.
CIVIL & MINING ENGINEERS
MINA, NEVADA

5255