MAP
CARL JOHN ANDERSON
APPLICATION Nos. 5259 & 5260.
BLUE LEAD CREEK.
BUCK SPRINGS.

SCALE 600 ft. TO ONE INCH.

O. P. Adams.
Surveyor.

STATE OF NEVADA }
COUNTY OF LANDER } ss.

I, O. P. Adams, being first duly sworn, depose and say that the accompaying map is a true and accurate plat of the works described in application Nos. 5259 & 5260, and the lands irrigated by Carl John Anderson, as taken from the field notes of a survey made by me, completed on the 2nd day of May 1921.

That the map and survey were made at the instance of Carl John Anderson, owner of said lands, and that it truly represents the works and irrigated lands of said Carl John Anderson.

O. P. Adams
surveyor.

Subscribed and sworn to before me, this 27th day of June 1921.

W. C. Hancock.
Notary public in and for Lander County, Nevada.

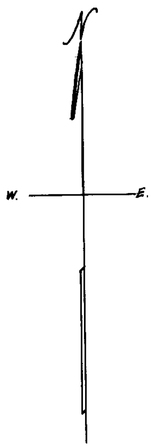

T. 29 N. R. 40 E. M. D. M.

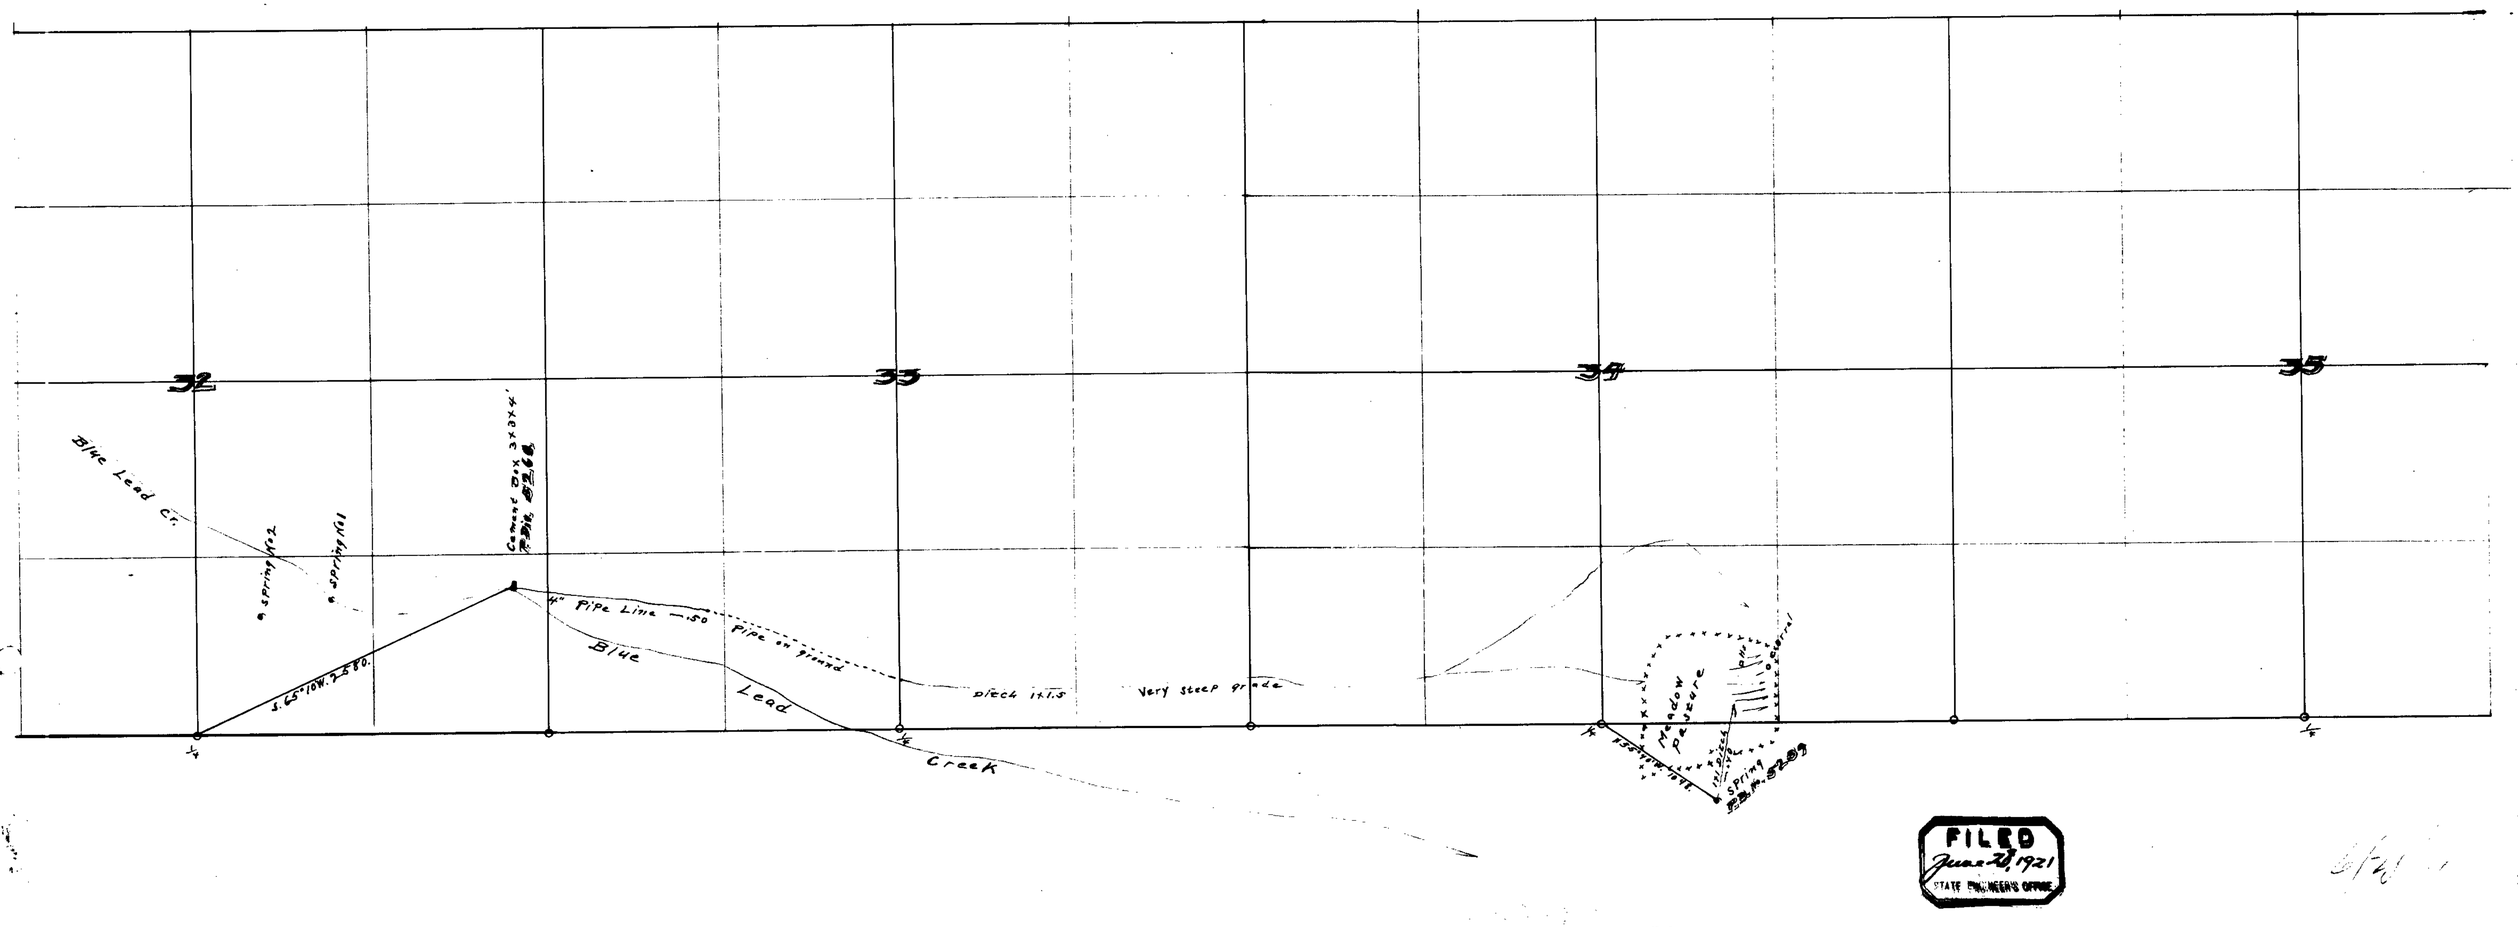

FILED
June 27, 1921
STATE ENGINEER'S OFFICE

5259-5260