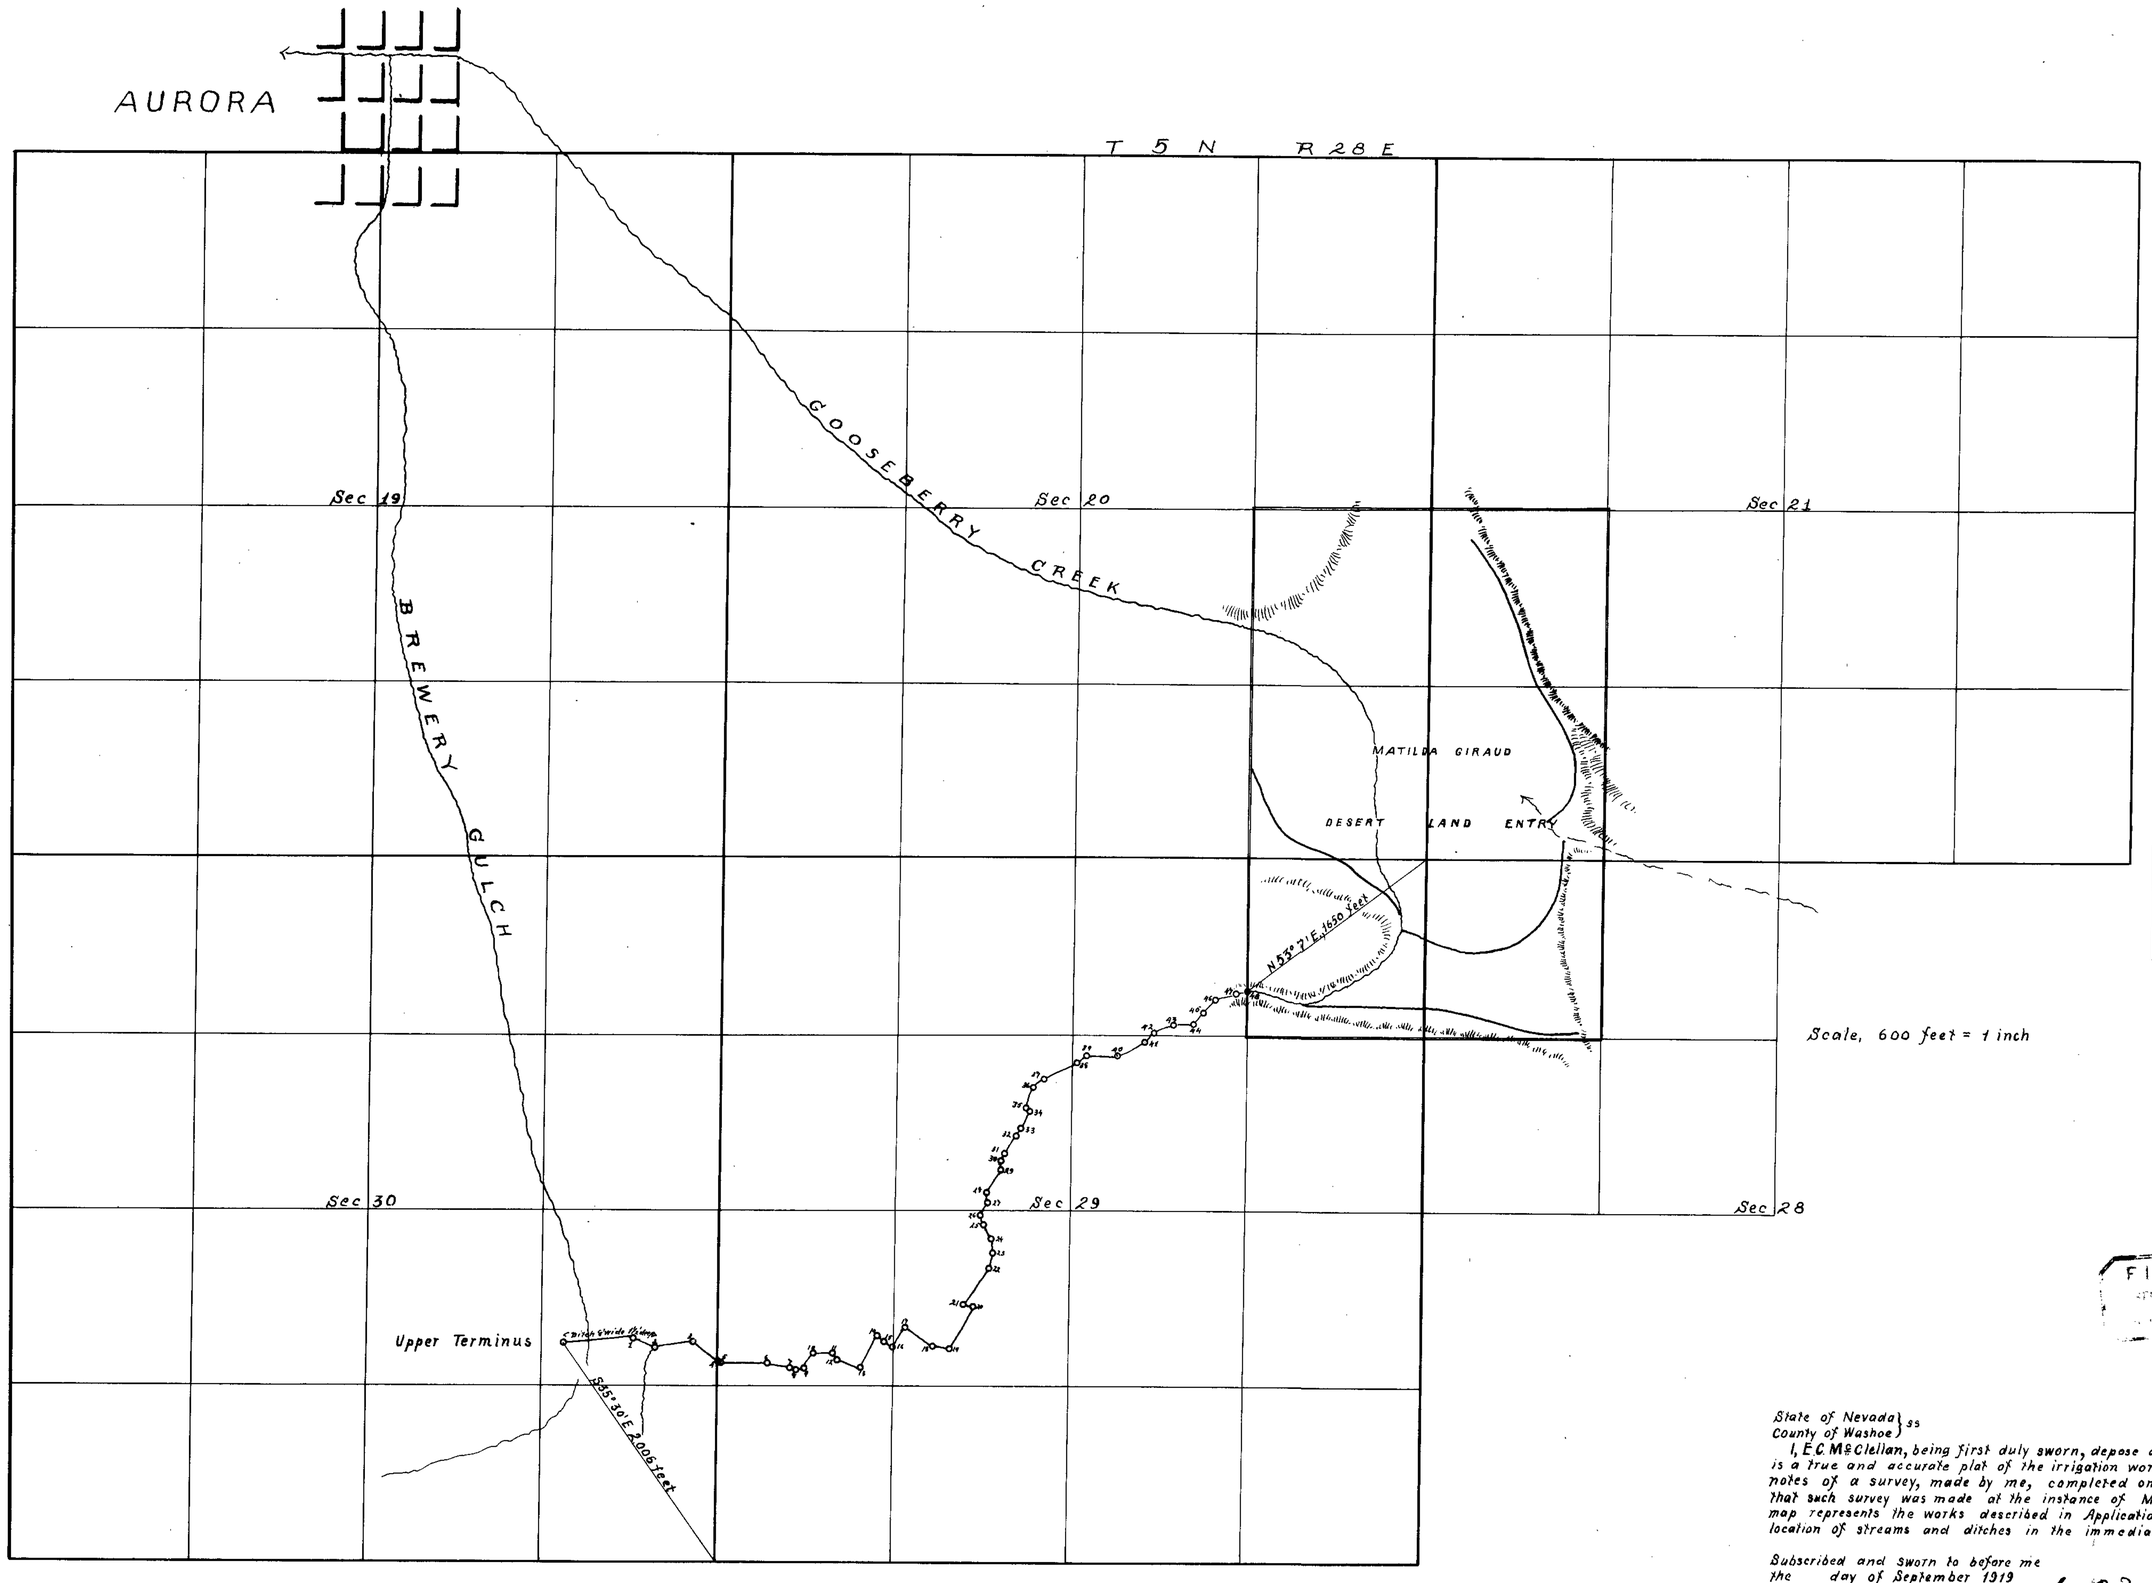

Traverse from Upper Terminus to point of entering upon land to be irrigated

Course	Distance Feet	Station
N 86° E	328	1
S 63° 30' E	181	2
N 81° 15' E	297	3
S 32° E	231	4
S 52° E	17	5
S 89° 15' E	356	6
S 79° E	170	7
S 62° 30' E	57	8
N 78° E	66	9
N 29° E	189	10
N 87° E	145	11
S 27° 45' E	73	12
S 70° E	168	13
N 24° 15' E	271	14
S 47° 30' E	61	15
S 60° 30' E	96	16
N 28° 30' E	193	17
S 32° 30' E	249	18
N 81° E	132	19
N 34° E	343	20
N 50° 30' W	112	21
N 42° 30' E	300	22
N 9° 15 E	127	23
N 7° W	92	24
N 36° 30' W	112	25
N 15° W	80	26
N 33° 15' E	106	27
N 12° 45' W	77	28
N 33° 15' E	205	29
North	70	30
N 27° 45' E	55	31
N 29° 15 E	160	32
N 38° 30' E	74	33
N 27° 15' E	132	34
N 22° 45' W	46	35
N 17° E	143	36
N 52° 45' E	125	37
N 63° E	261	38
N 55° 15' E	97	39
S 88° E	231	40
N 61° 30'	231	41
N 46° 45 E	95	42
N 67° E	152	43
N 82° E	165	44
N 46° 15' E	100	45
N 38° 45' E	145	46
N 78° 30' E	158	47
N 75° 15 E	88	48
N 53° 7' E	1650	

To corner to sections 20, 21, 28 and 29 T5N R28E., M.D.B.&M.

FILED
SEP 1919

State of Nevada } ss
County of Washoe }

I, E.C. McClellan, being first duly sworn, depose and say that the above map is a true and accurate plat of the irrigation works, as taken from the field notes of a survey, made by me, completed on the 14th day of August, 1919; that such survey was made at the instance of Mrs. Matilda Giraud; that the map represents the works described in Application No. 5271, together with the location of streams and ditches in the immediate vicinity.

E.C. McClellan,
Surveyor

Subscribed and sworn to before me
the day of September 1919

C. E. Mack,
Notary Public in and for Washoe County, Nevada