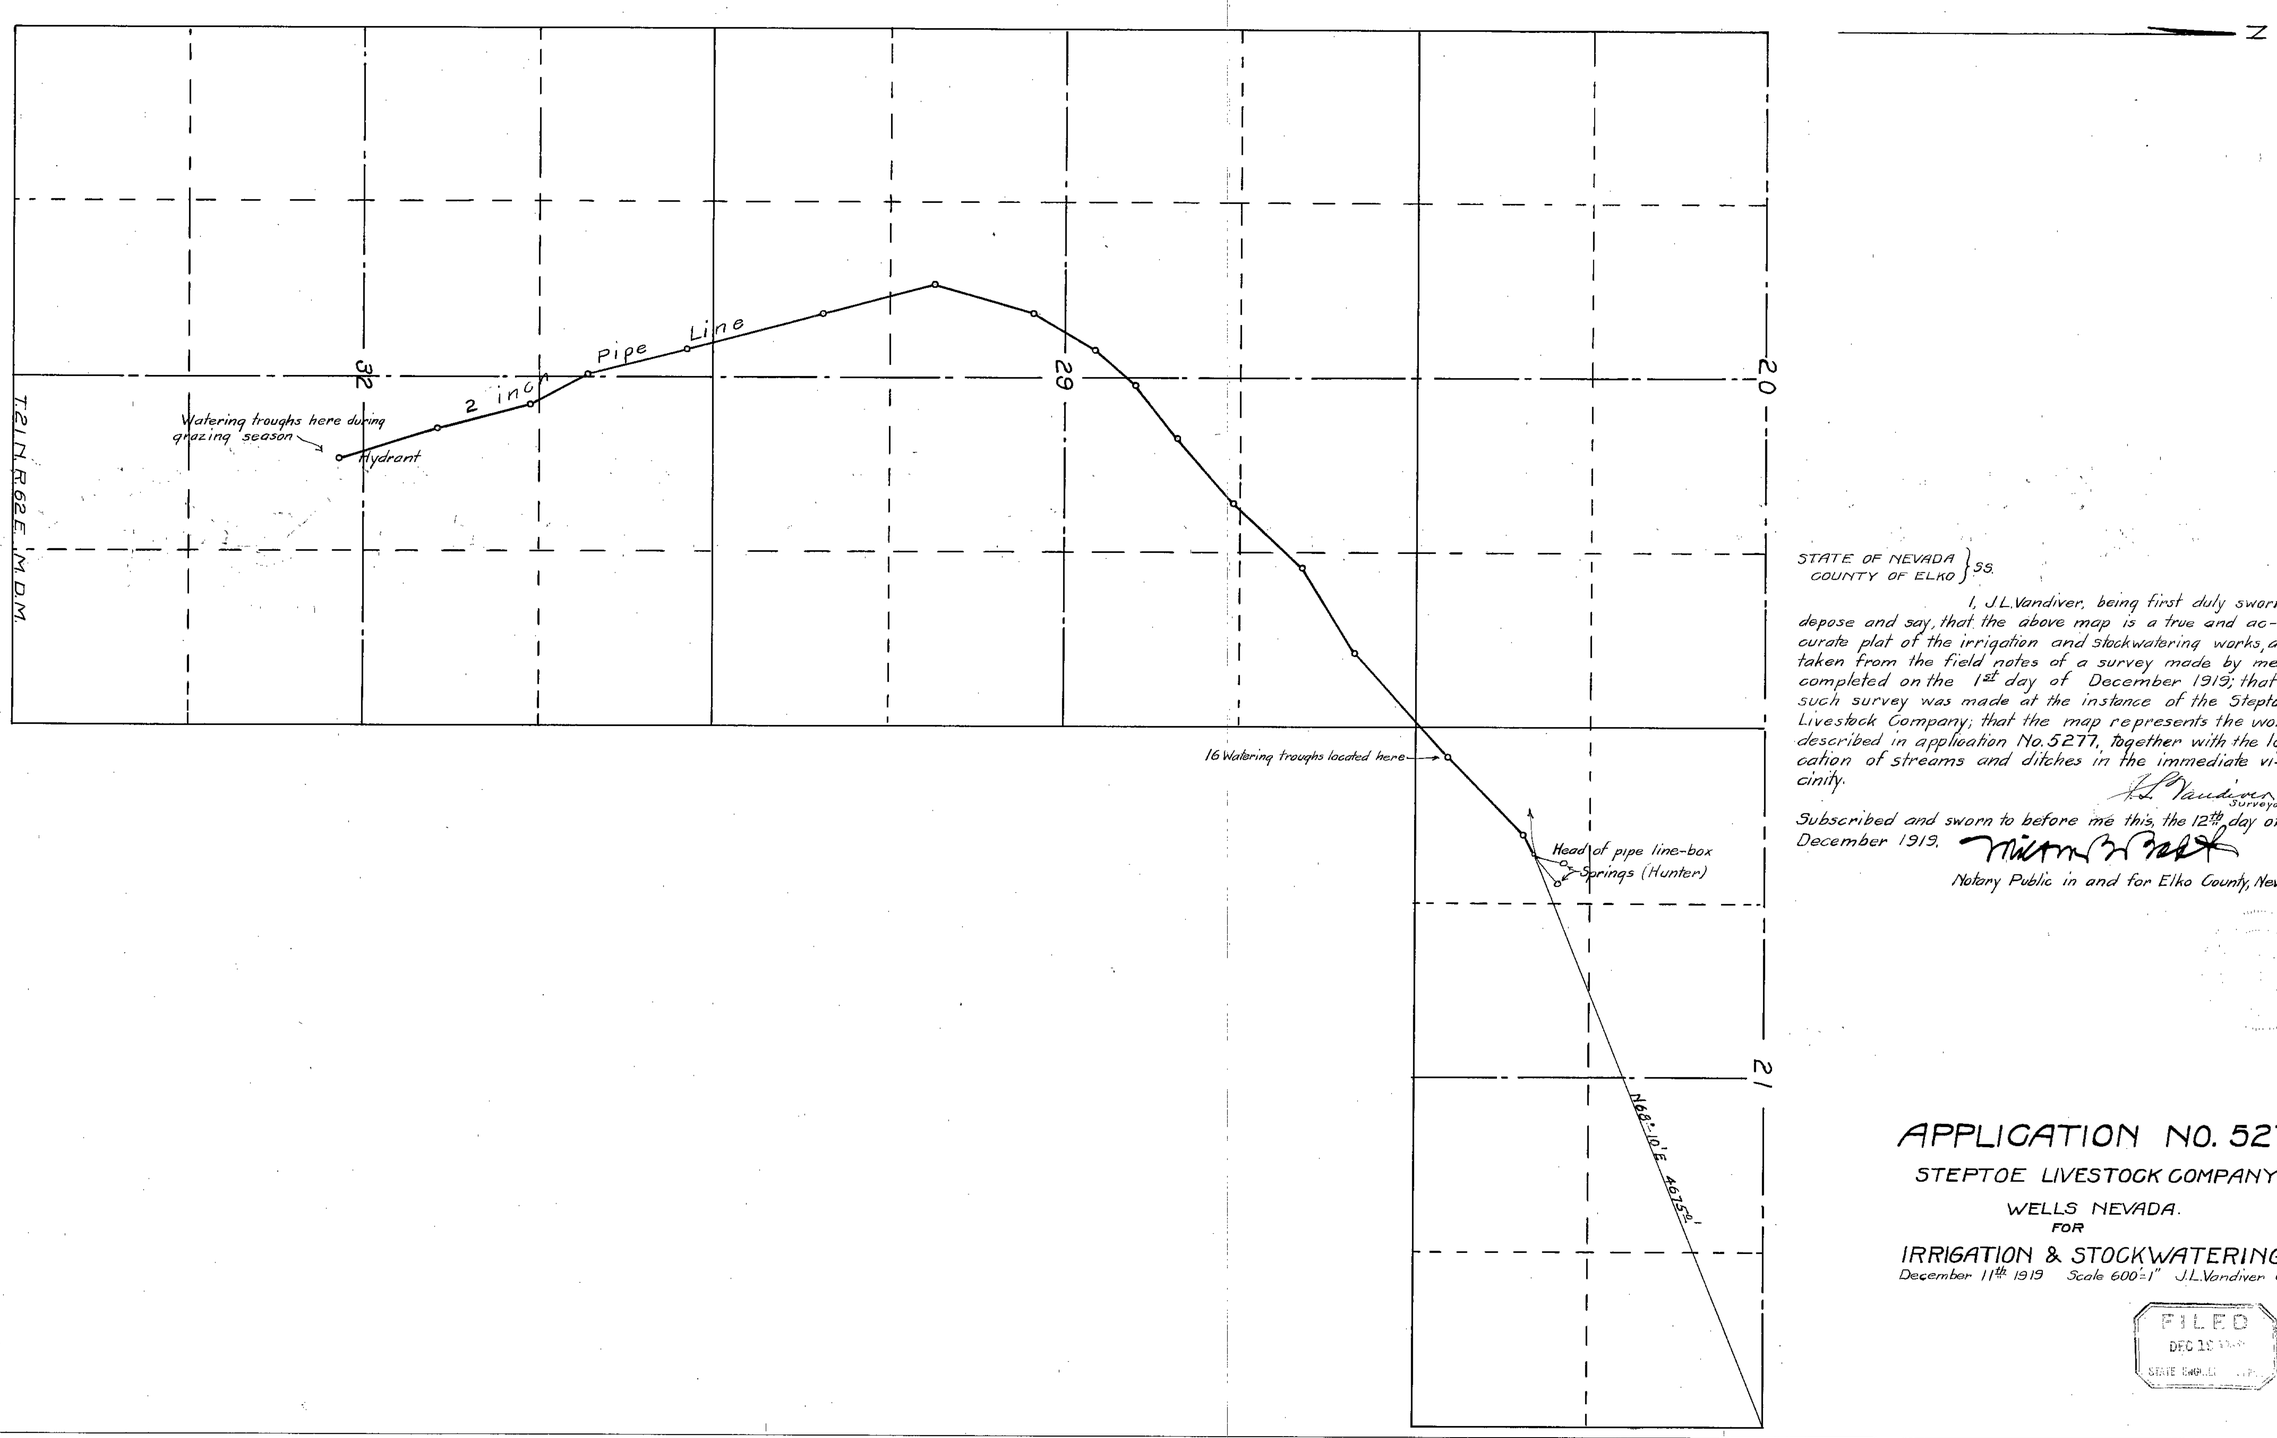

STATE OF NEVADA } SS.
COUNTY OF ELKO

I, J.L. Vandiver, being first duly sworn depose and say, that the above map is a true and accurate plat of the irrigation and stockwatering works, as taken from the field notes of a survey made by me completed on the 1st day of December 1919; that such survey was made at the instance of the Steptoe Livestock Company; that the map represents the works described in application No. 5277, together with the location of streams and ditches in the immediate vicinity.

J.L. Vandiver
Surveyor.

Subscribed and sworn to before me this, the 12th day of December 1919.

Notary Public in and for Elko County, Nev.

APPLICATION NO. 5277.

STEPTOE LIVESTOCK COMPANY

WELLS NEVADA.

FOR

IRRIGATION & STOCKWATERING

December 11th 1919 Scale 600"=1" J.L. Vandiver C.E.

FILED
DEC 15 1919
STATE ENGINEER

5277