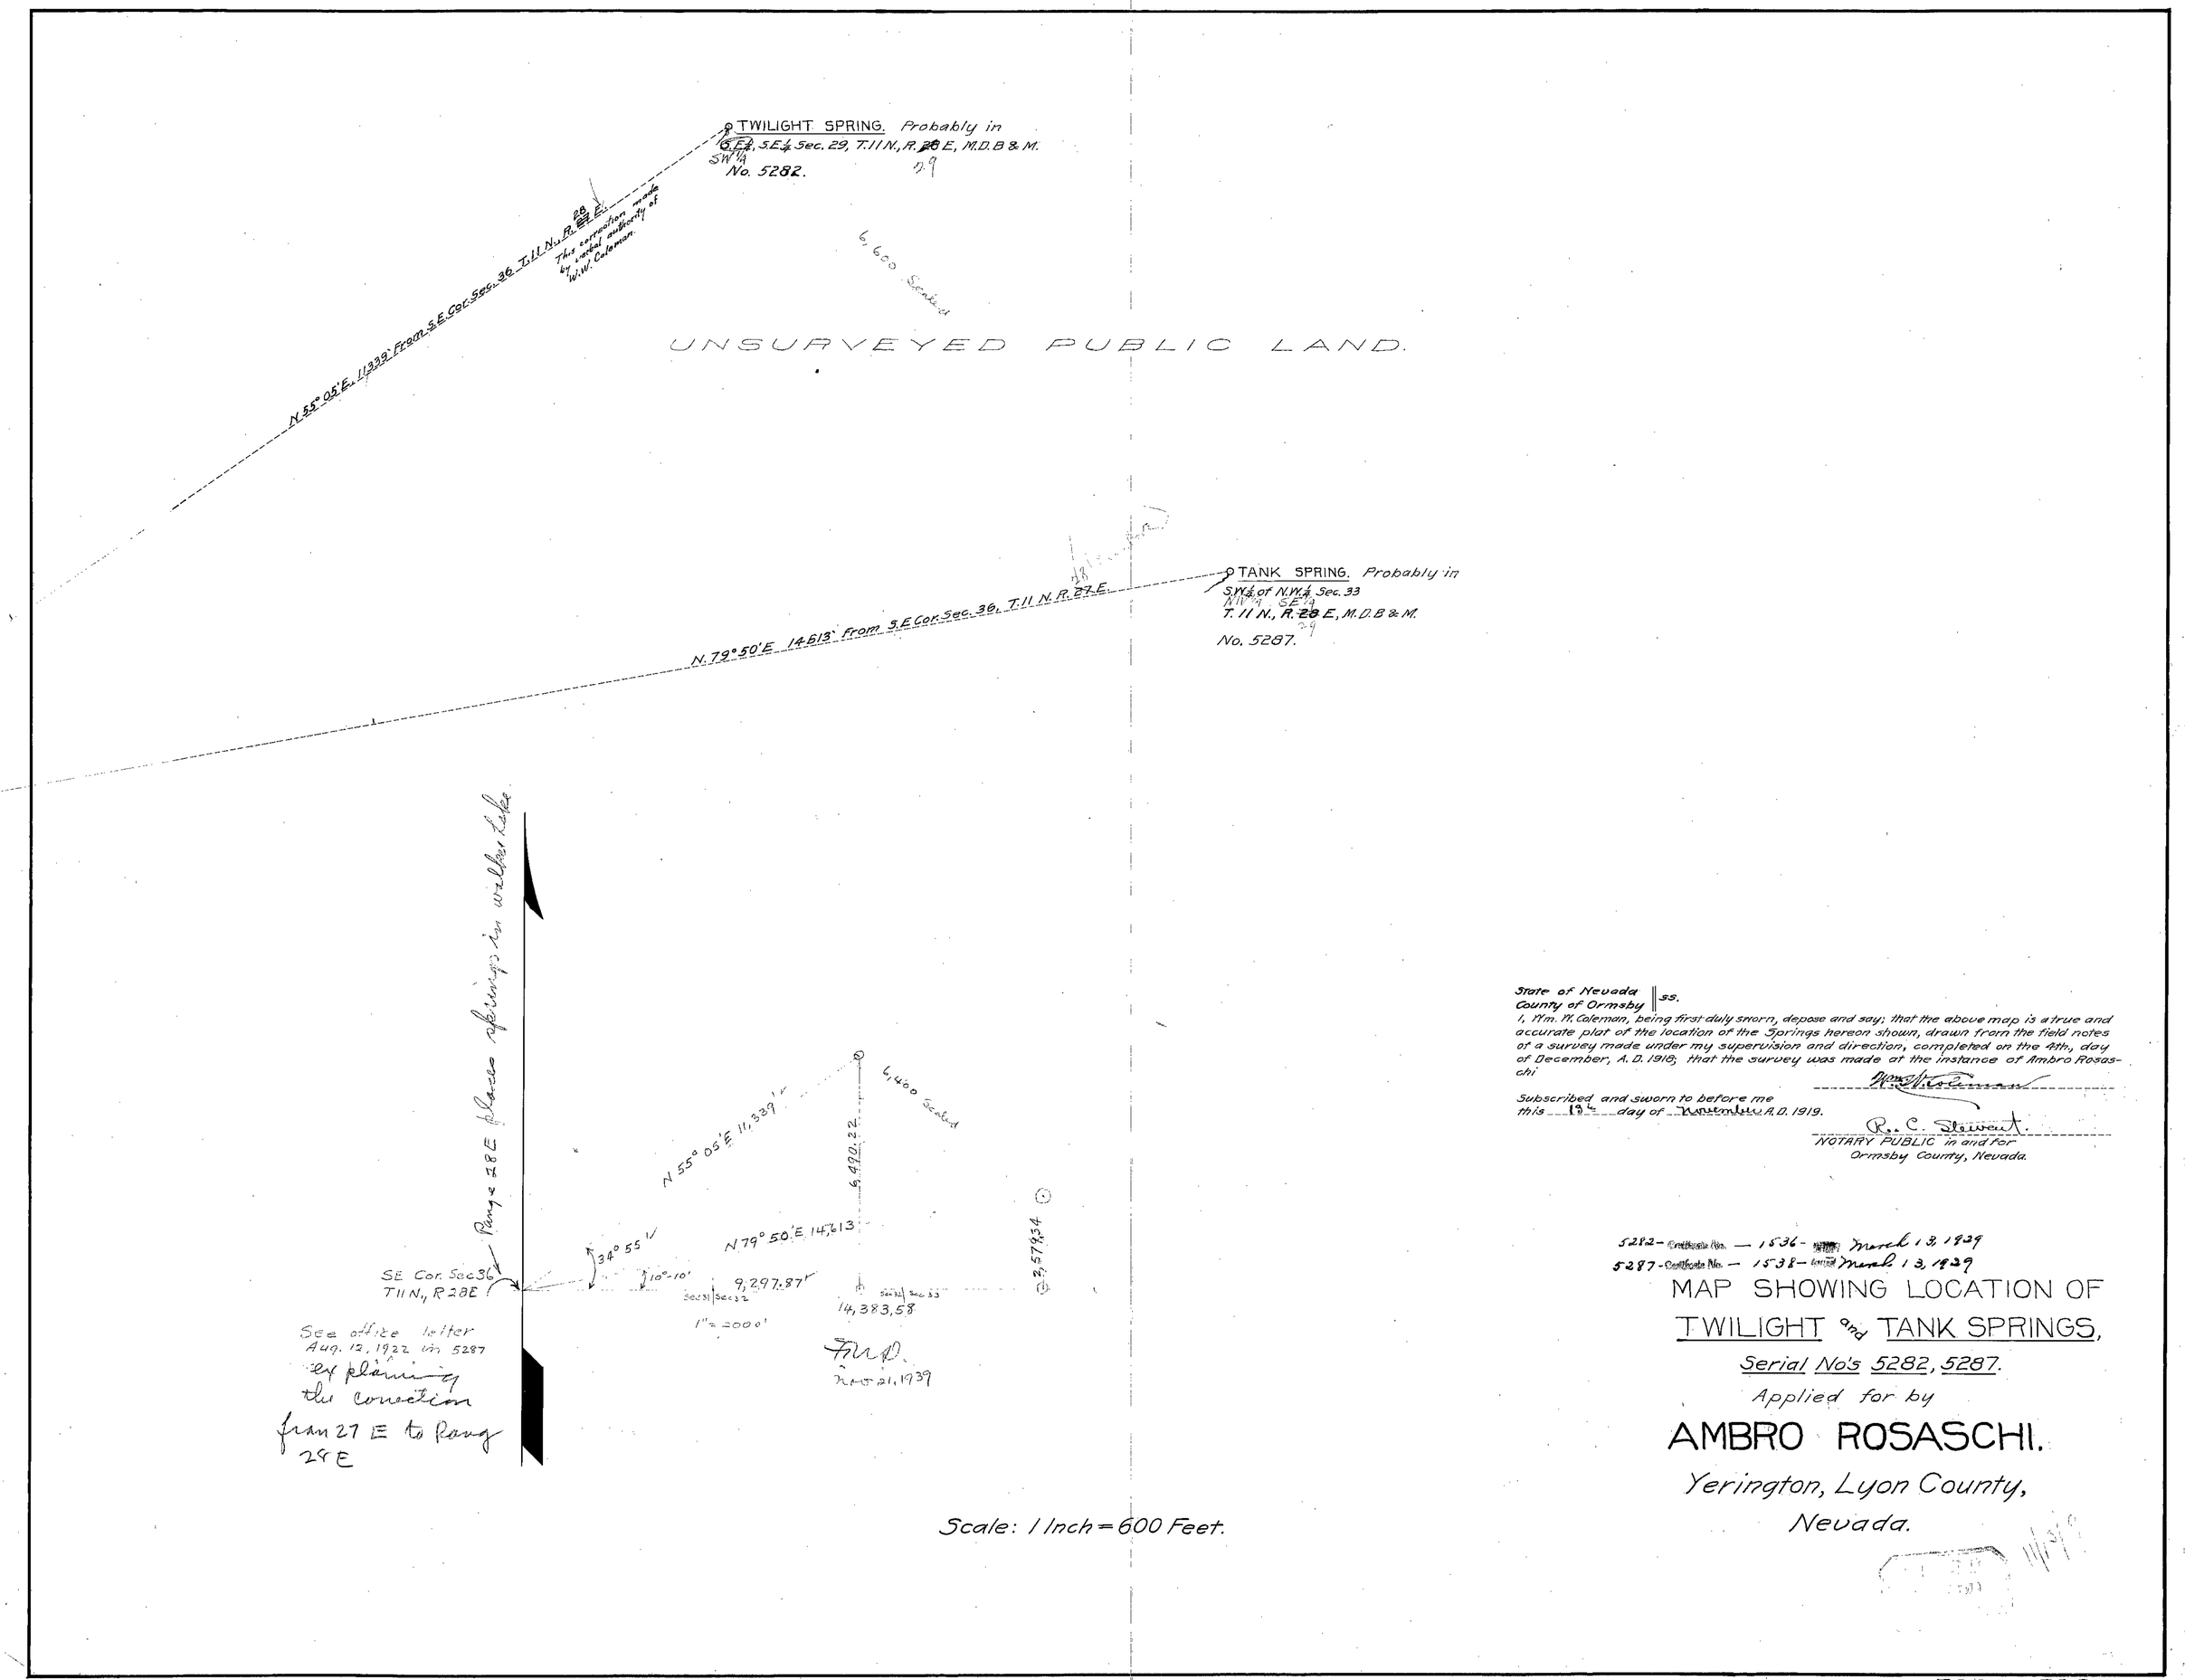


State of Nevada
County of Ormsby } ss.

I, Wm. W. Coleman, being first duly sworn, depose and say; that the above map is a true and accurate plat of the location of the Springs hereon shown, drawn from the field notes of a survey made under my supervision and direction, completed on the 4th, day of December, A.D. 1918; that the survey was made at the instance of Ambro Rosaschi

Wm. W. Coleman

Subscribed and sworn to before me
this 13th day of November A.D. 1919.

R. C. Stewart
NOTARY PUBLIC in and for
Ormsby County, Nevada.

5282 - Certificate No. — 1536 - March 13, 1929
5287 - Certificate No. — 1538 - March 13, 1929

MAP SHOWING LOCATION OF
TWILIGHT and TANK SPRINGS,
Serial No's 5282, 5287.
Applied for by
AMBRO ROSASCHI.
Yerington, Lyon County,
Nevada.

5282-5287