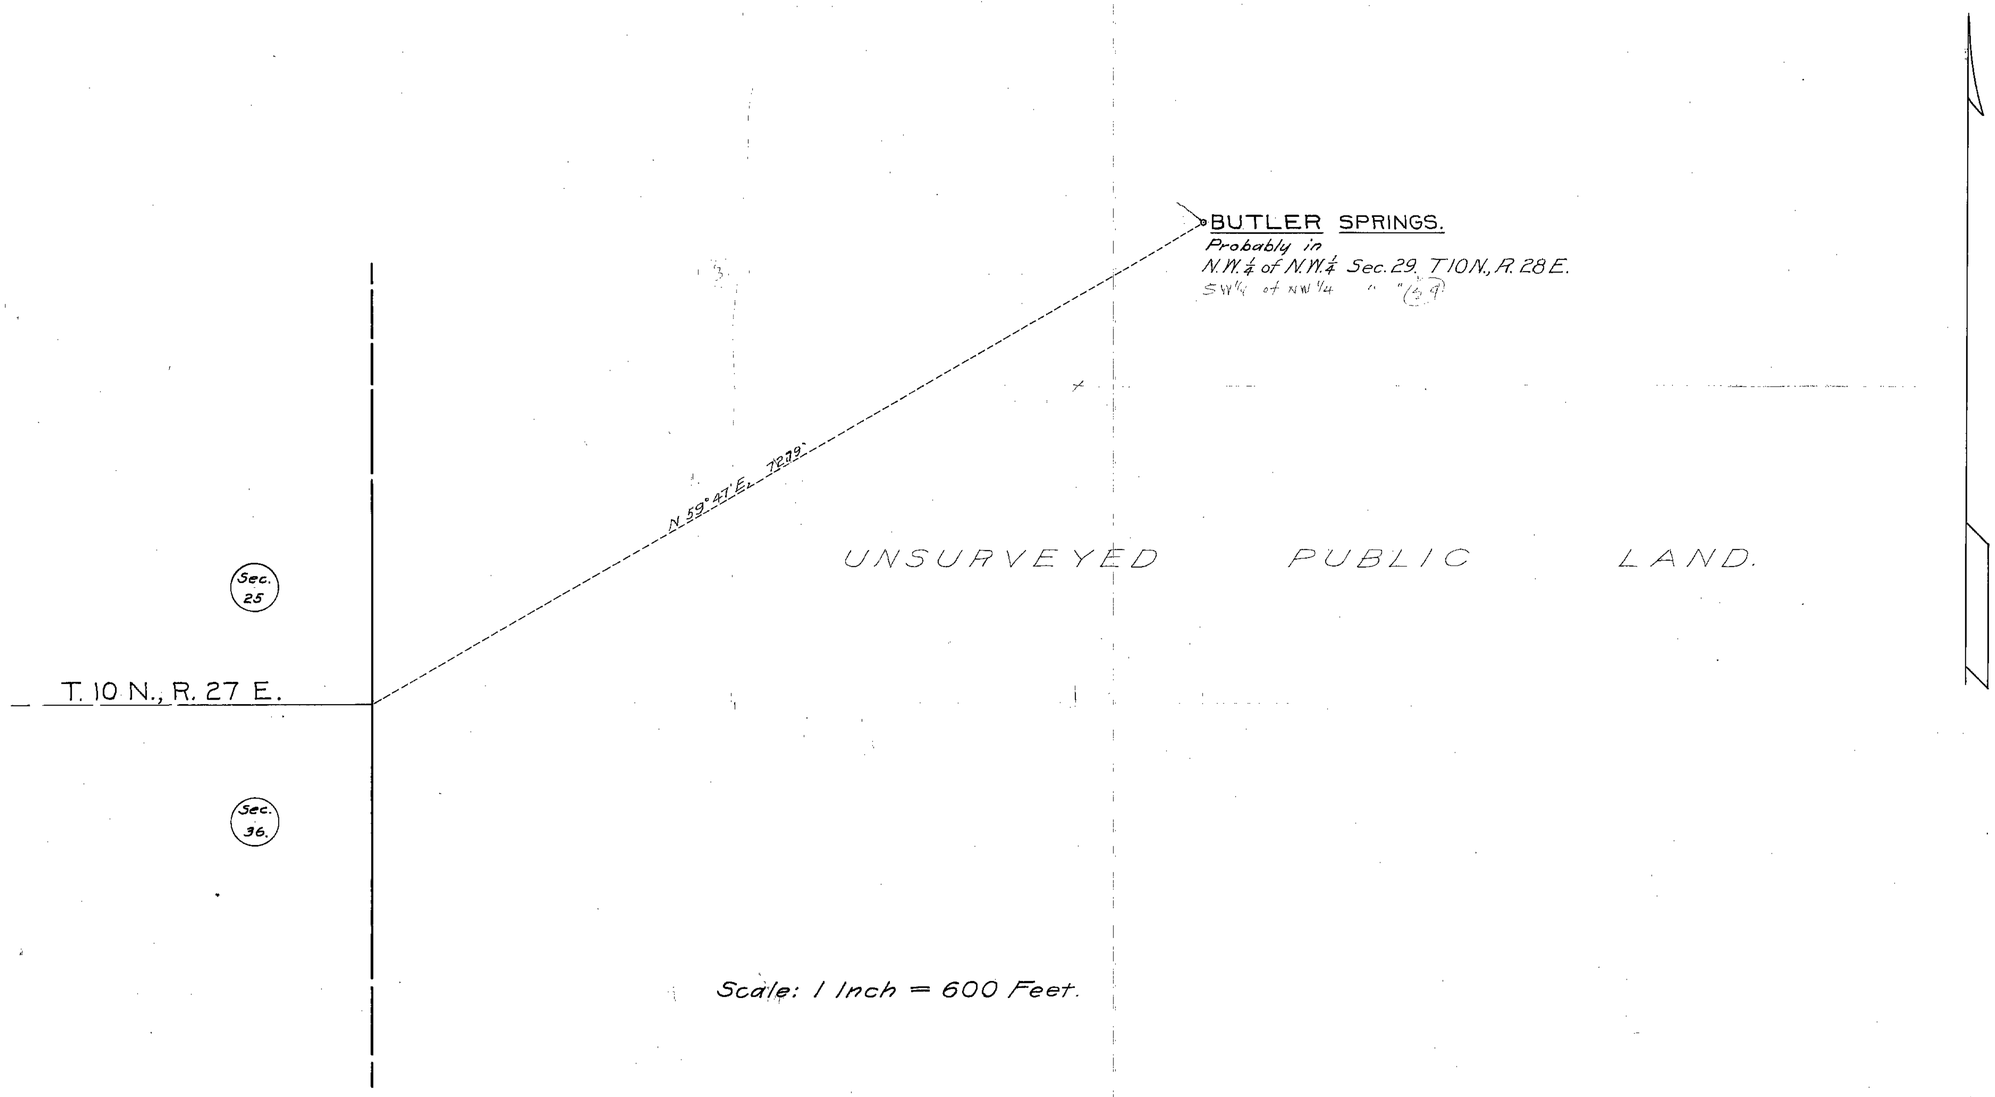


Scale: 1 Inch = 600 Feet.

State of Nevada
County of Ormsby } SS

I, Wm. W. Coleman, being first duly sworn, depose and say; that the above map is a true and accurate plat of the location of the Spring hereon shown, drawn from the field notes of a survey made under my supervision and direction, completed on the 5th., day of December, A.D. 1919; that the survey was made at the instance of Ambro Rosaschi.

Wm. W. Coleman

Subscribed and sworn to before me this 13th day of November A.D. 1919.

R. C. Stewart
Notary Public in and for Ormsby County, Nevada.

Certificate No. 1537 March 13, 1939

MAP SHOWING LOCATION OF
BUTLER SPRINGS.
Serial No. 5283.
Applied for by
AMBRO ROSASCHI.
Yerington, Lyon County,
Nevada.

11/13/19

5283