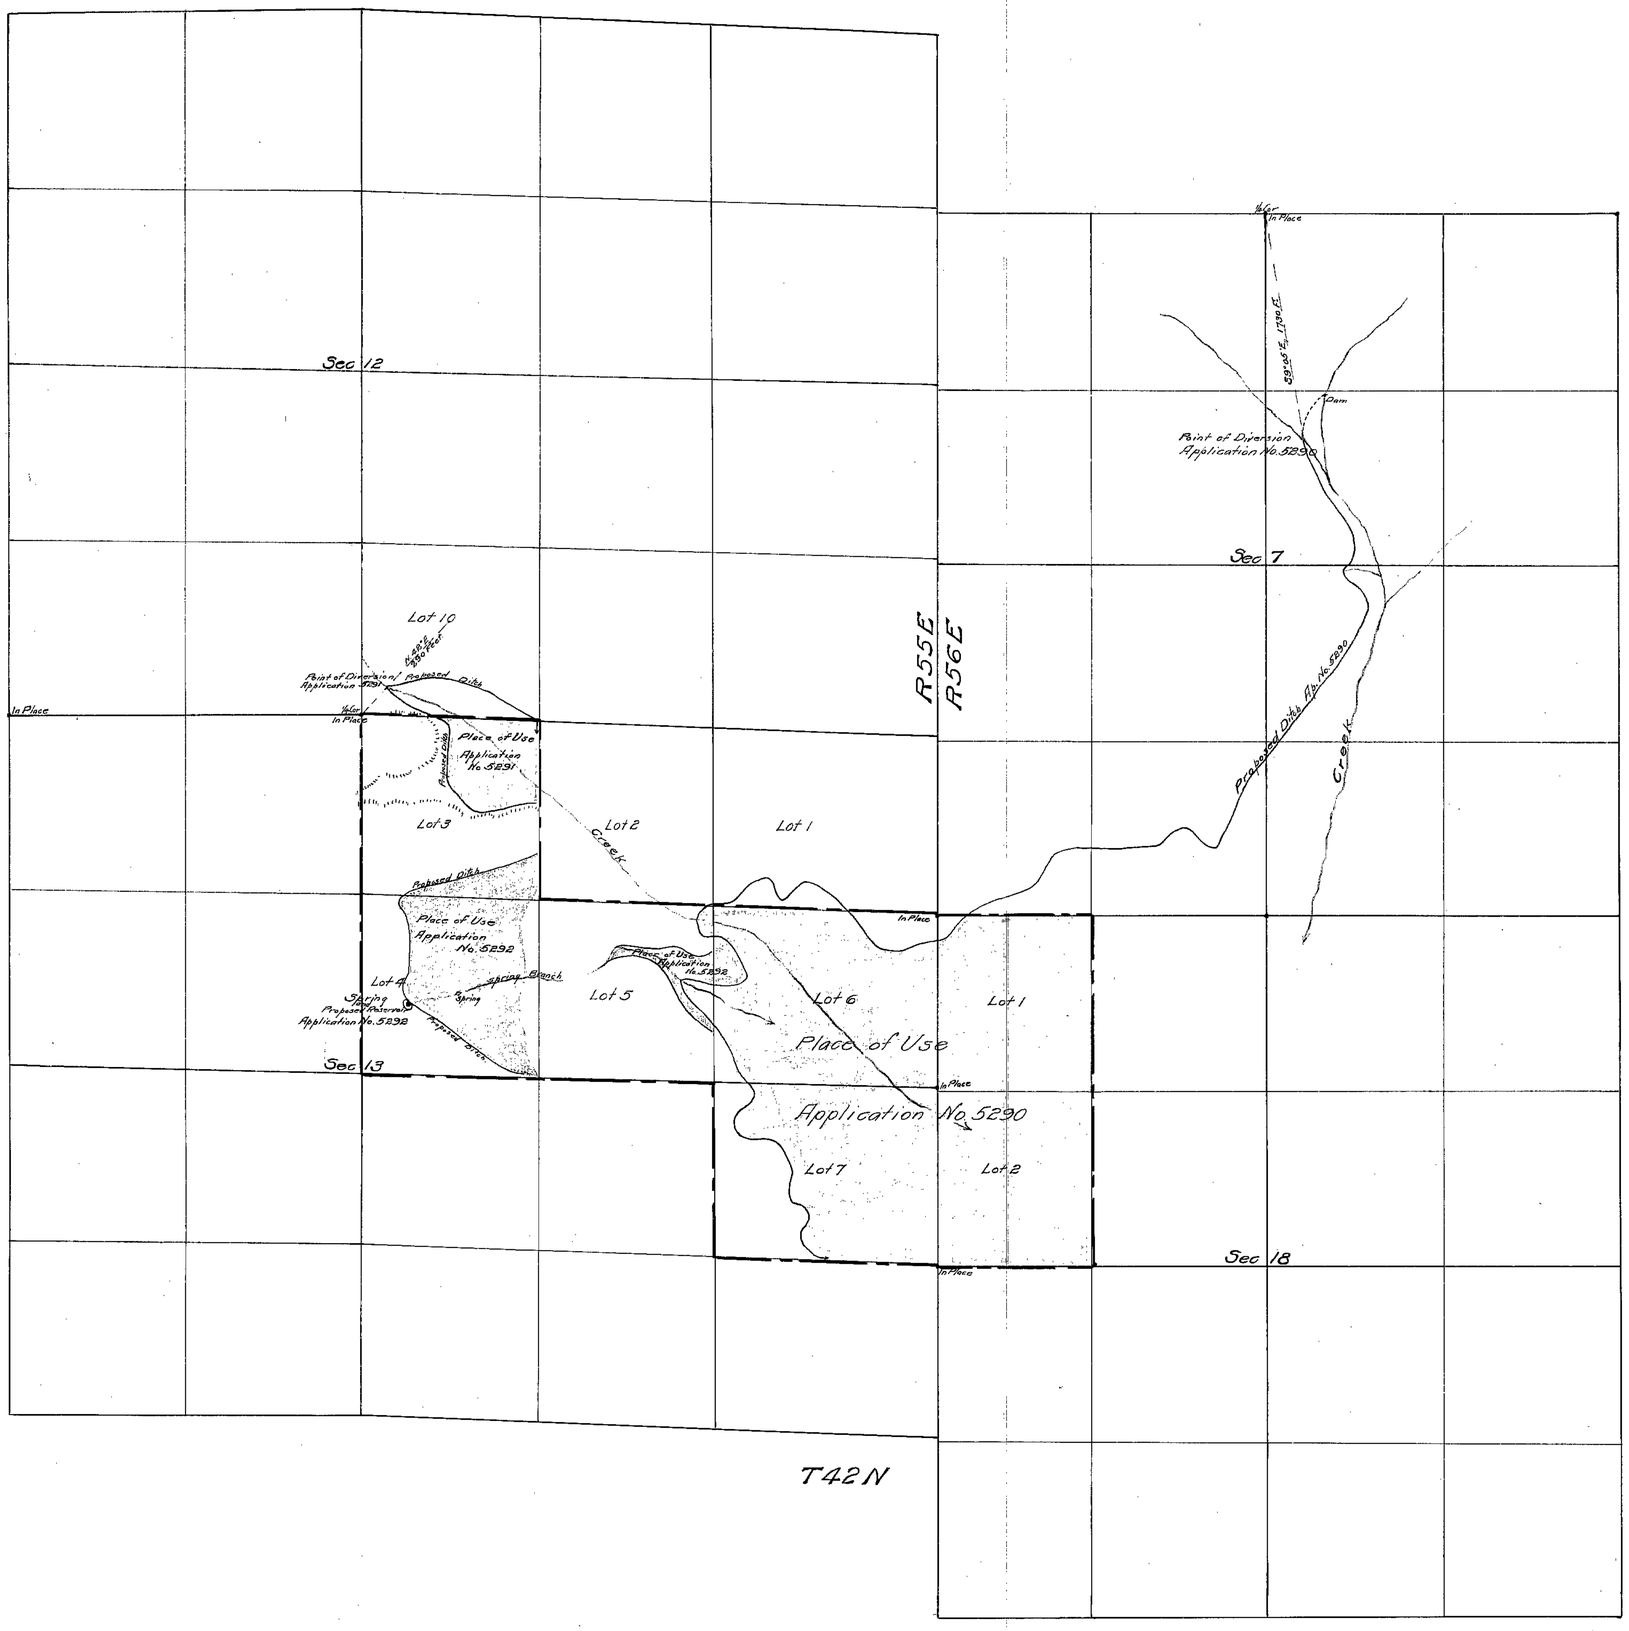

STATE OF NEVADA, }
COUNTY OF ELKO } ss.

C. F. DeArmond being first duly sworn, deposes and says that the above map is a true and accurate plat of the proposed J. Goicoechea Irrigation works, as taken from the field notes of a survey made by me (or under my supervision and direction) completed on the 12th day of October 1918; that such survey was made at the instance of Juliana Goicoechea; that the map represents the works described in applications Nos. 5290, 5291, 5292 together with the location of streams and ditches in the immediate vicinity.

C. F. DeArmond
Engineer

Subscribed and sworn to before me this 22nd day of January 1919.

Notary Public in and for Elko County, Nevada

MAP
OF
PROPOSED IRRIGATION WORKS
OF
JULIANA GOICOECHEA
OF
NORTH FORK NEVADA
APPLICATIONS NOS. 5290-5291-5292
Scale 1 Inch = 600 Feet

5290-5291-5292