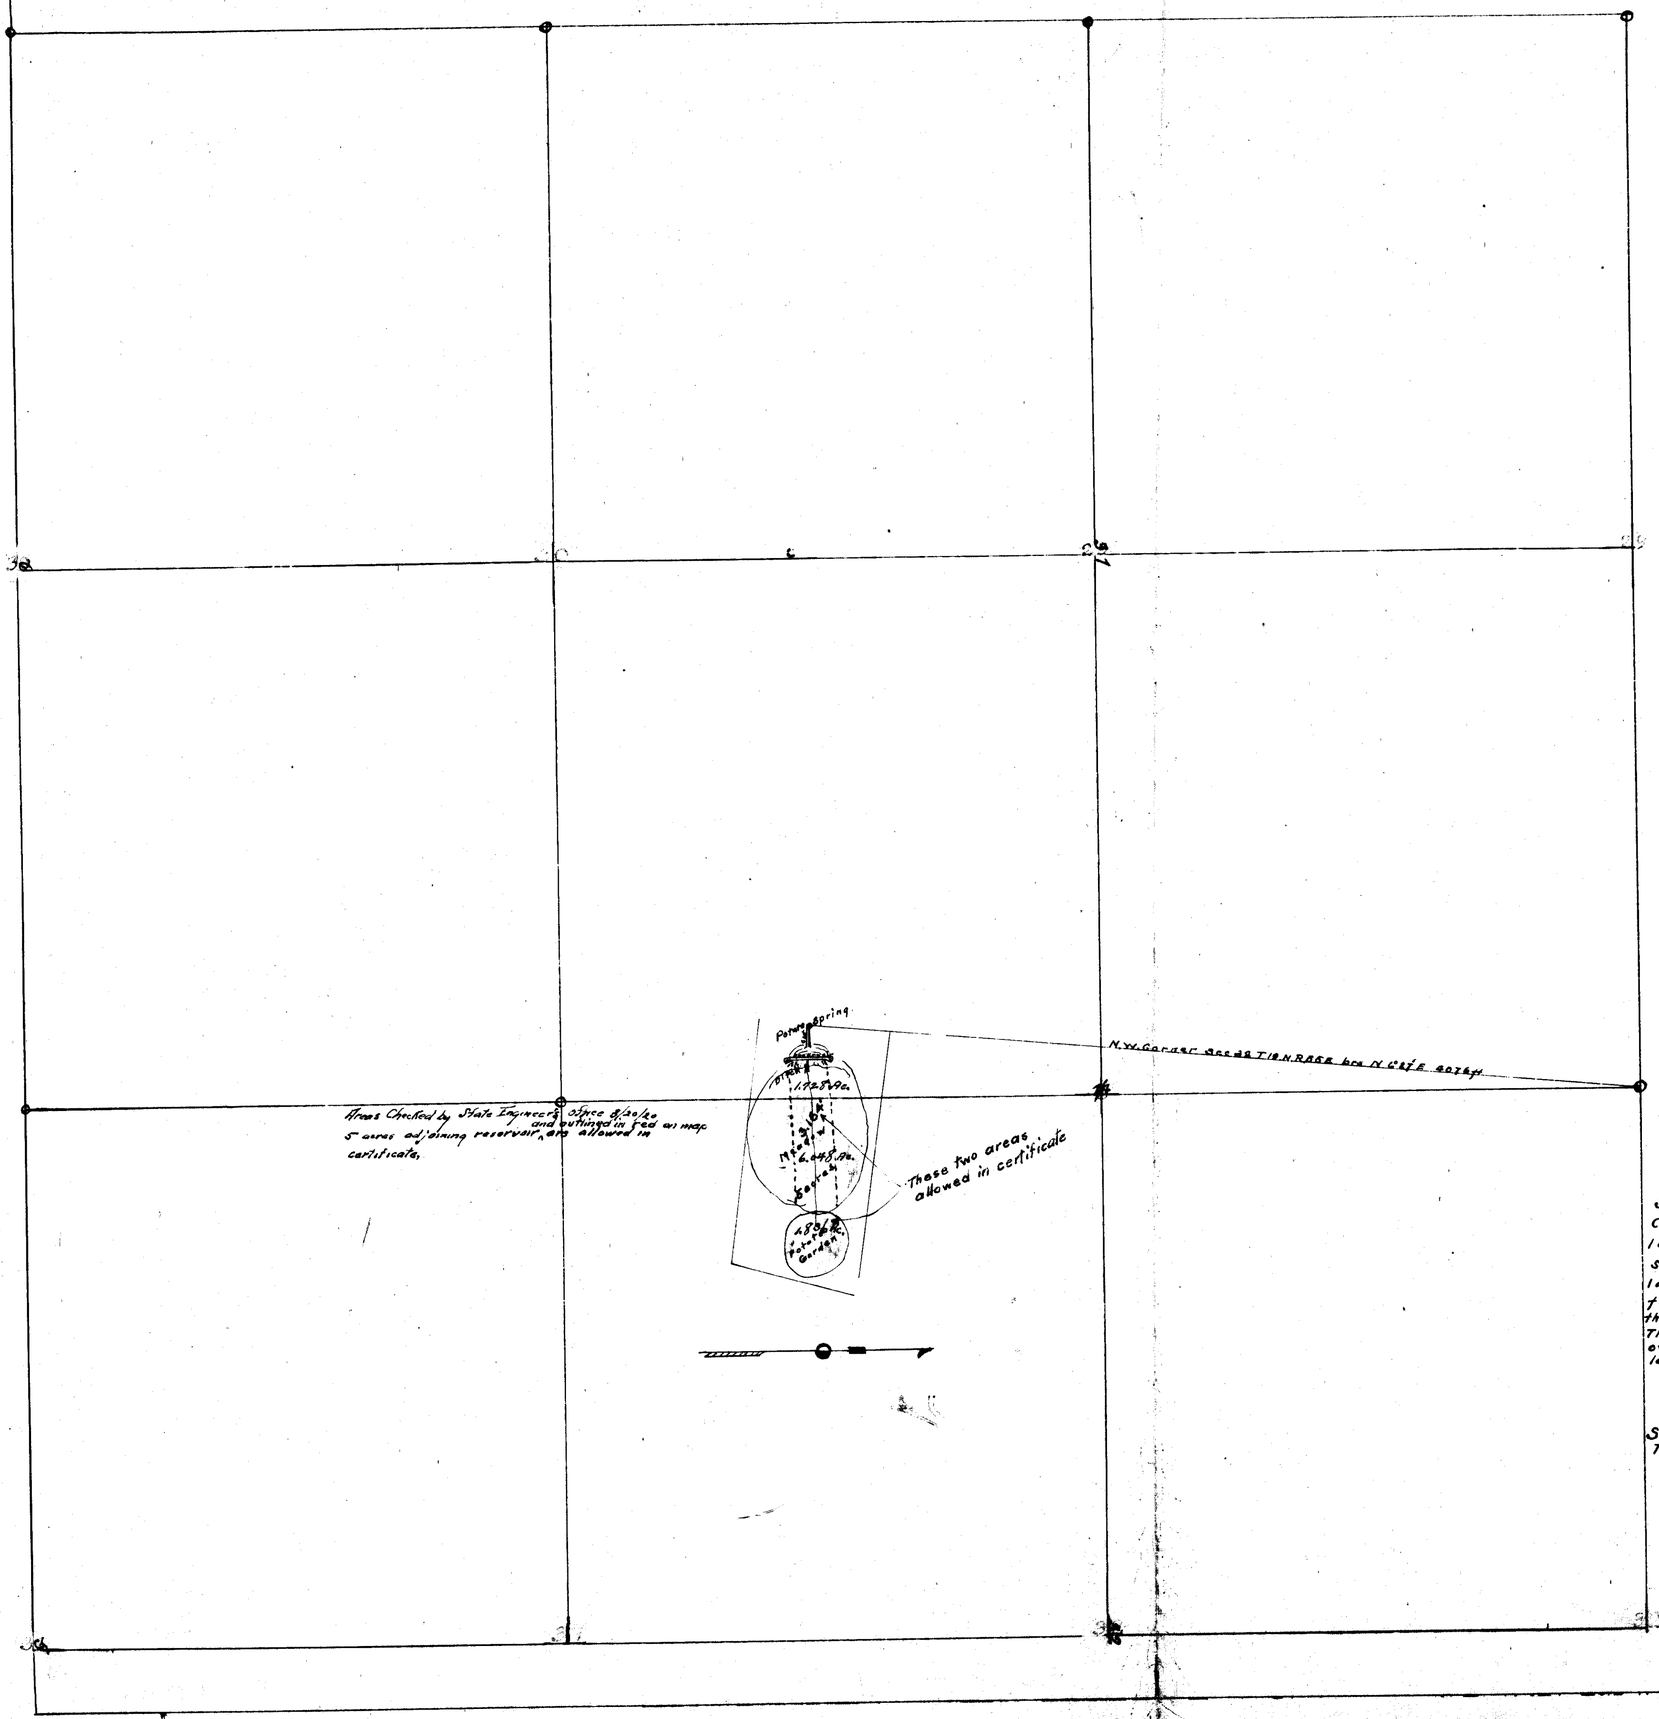

Section	Sub-division	Township	Range		
29-32	SW 1/4	19 N	55 E	Meadow	
31	SE 7/8	"	"	Garden	

MAP OF APPROPRIATION OF WATER.
BY FRANK SIGARINA.
WHITE PINE COUNTY. NEVADA

STATE OF NEVADA }
County of White Pine } SS

I Clarence Johnson, being first duly sworn depose and say that the above map is a true and accurate plat of the lands irrigated by Frank Sigarina as taken from the field notes of a survey made by me completed on the 14th day of October 1918.
That the map and survey were made at the instance of Frank Sigarina owner of said land and that it truly represents the irrigated lands of Frank Sigarina.

Clarence Johnson
Surveyor

Subscribed and sworn to before me
This 19 day of February, 1920.
W R Reynolds
Notary Public in and for Eureka County Nevada

FILED
MAR 18 1920
STATE ENGINEER'S OFFICE

Cert. No. 502 Bk. 4 - Issued 2-26-21
for 0.06 c.f.s.

V11101 5309