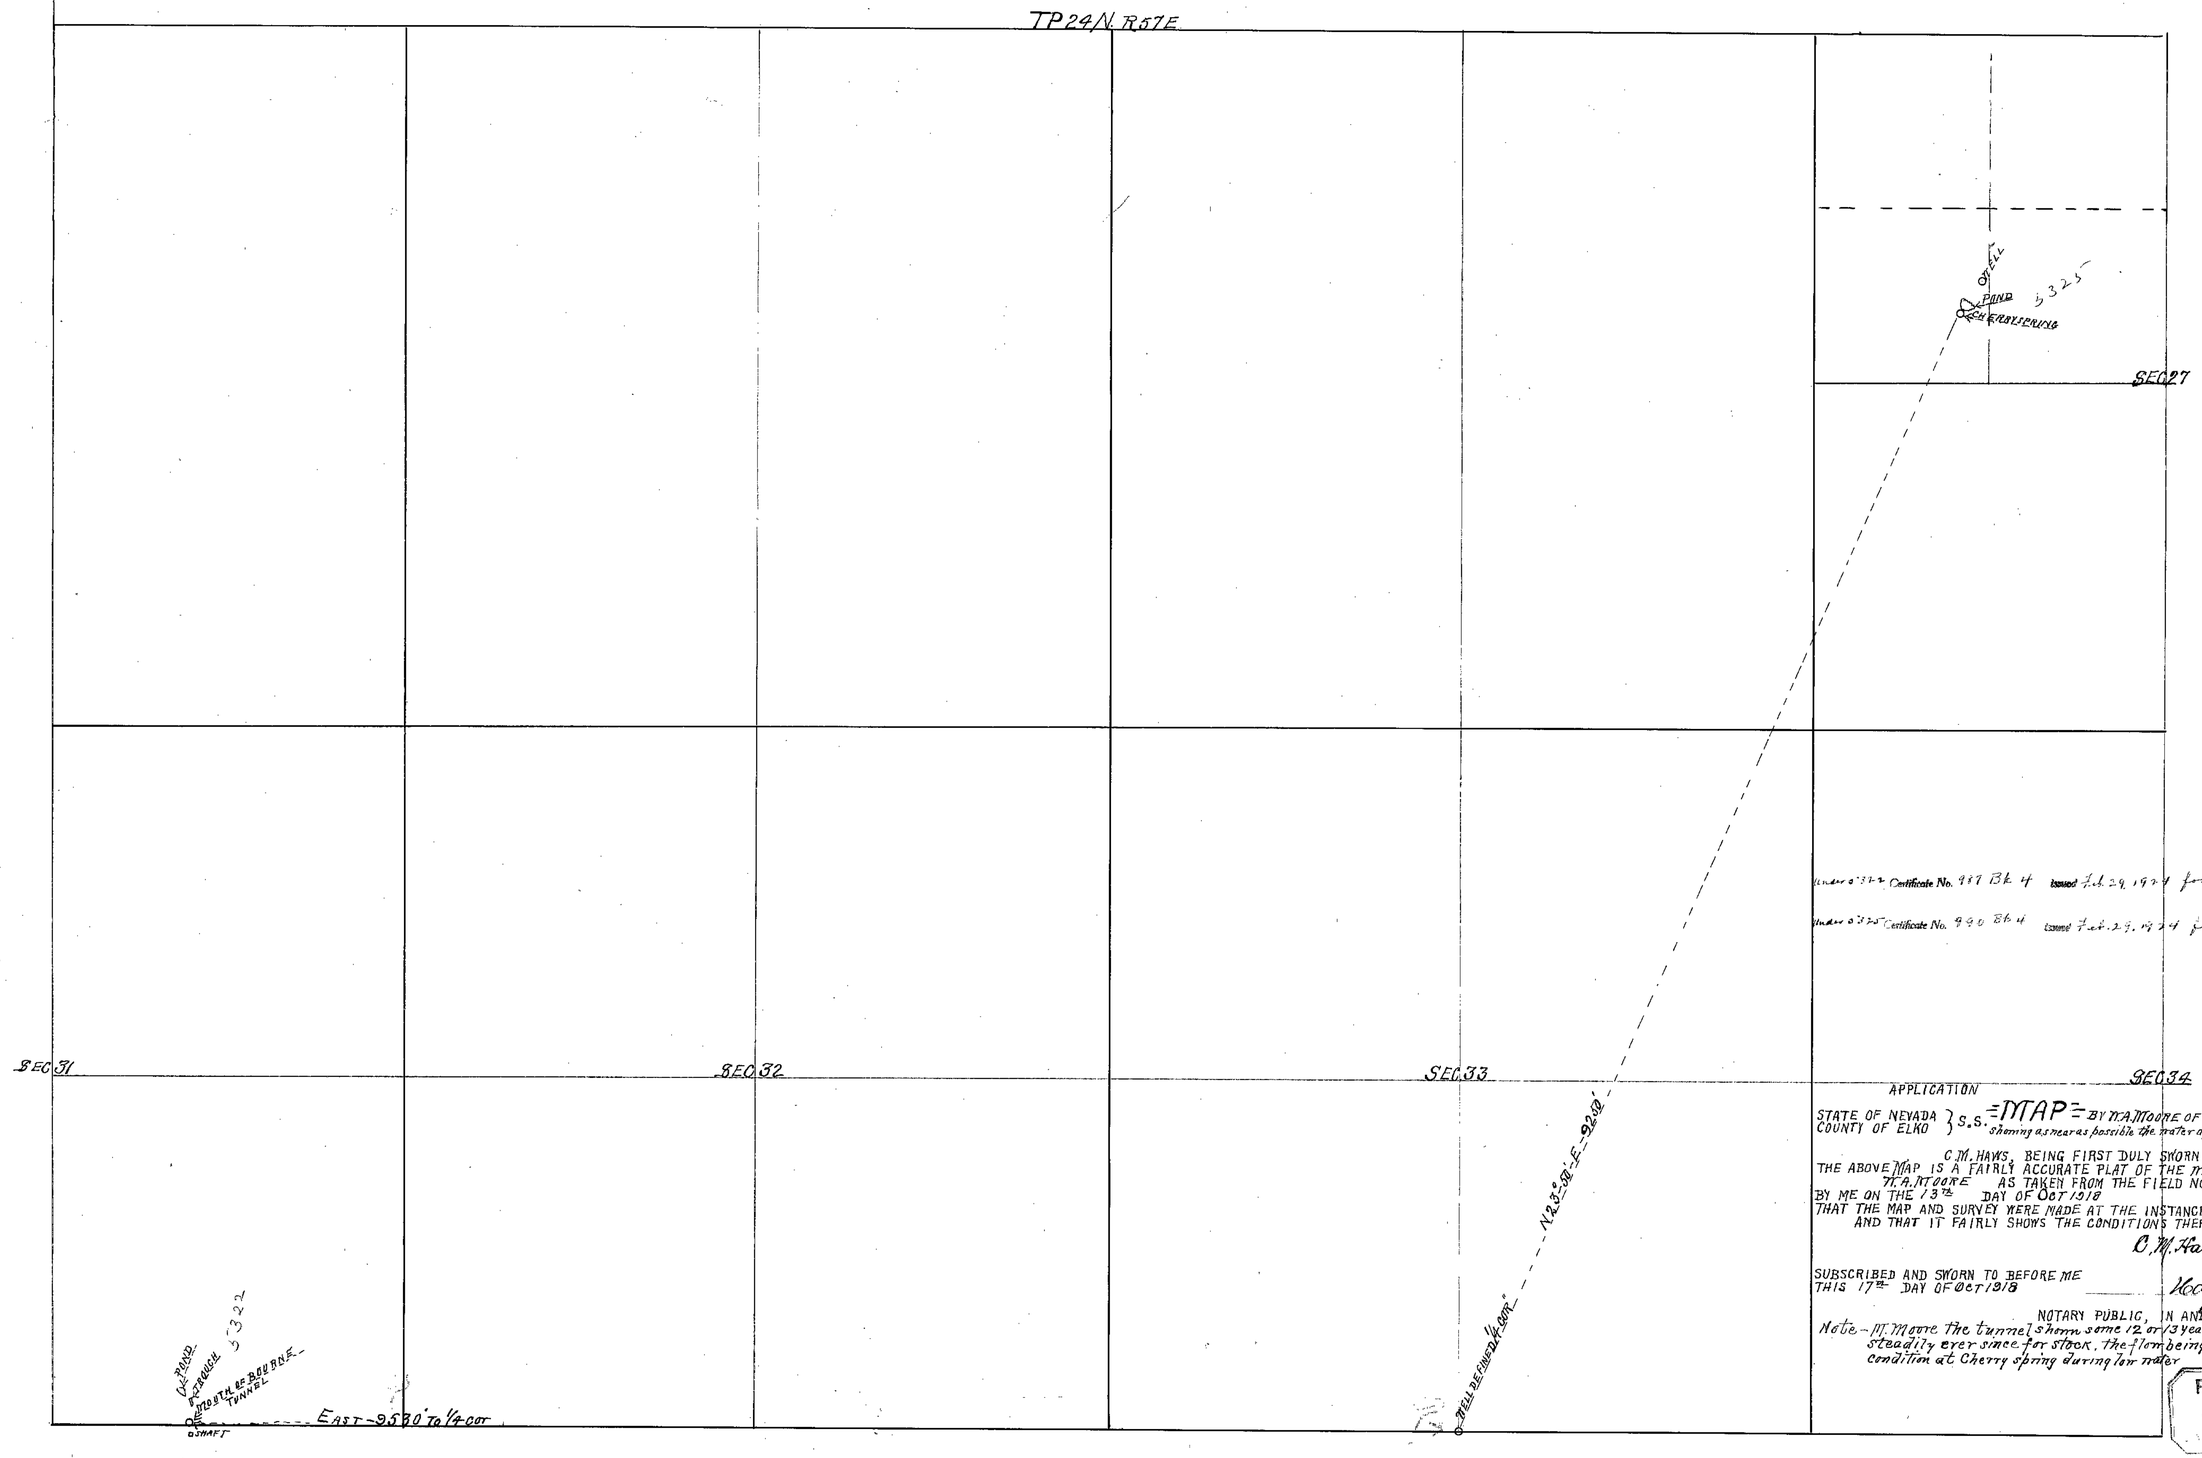

Under 0.322 Certificate No. 987 Bk 4 issued Feb. 29, 1924 for 0.025 c.f.s.

Under 0.325 Certificate No. 990 Bk 4 issued Feb. 29, 1924 for 0.025 c.f.s.

APPLICATION

STATE OF NEVADA } S.S. =MAP= BY W.A. MOORE OF STRAWBERY WHITE PINE CO."
COUNTY OF ELKO } showing as near as possible the water applied for

C.M. HAWS, BEING FIRST DULY SWORN DEPOSES AND SAYS THAT THE ABOVE MAP IS A FAIRLY ACCURATE PLAT OF THE WATER SOURCES SOUGHT BY W.A. MOORE AS TAKEN FROM THE FIELD NOTES OF A SURVEY MADE BY ME ON THE 13th DAY OF OCT 1918 THAT THE MAP AND SURVEY WERE MADE AT THE INSTANCE OF CLAIMANT AND THAT IT FAIRLY SHOWS THE CONDITIONS THERE FOUND BY ME.

C.M. Haws Surveyor.

SUBSCRIBED AND SWORN TO BEFORE ME THIS 17th DAY OF OCT 1918

Hayden Henderson

NOTARY PUBLIC, IN AND FOR ELKO COUNTY NEVADA.

Note - M. Moore the tunnel shown some 12 or 13 years ago and has used it steadily ever since for stock, the flow being ver little, with the same condition at Cherry spring during low water

FILED
JAN 16 1919

5322-5325