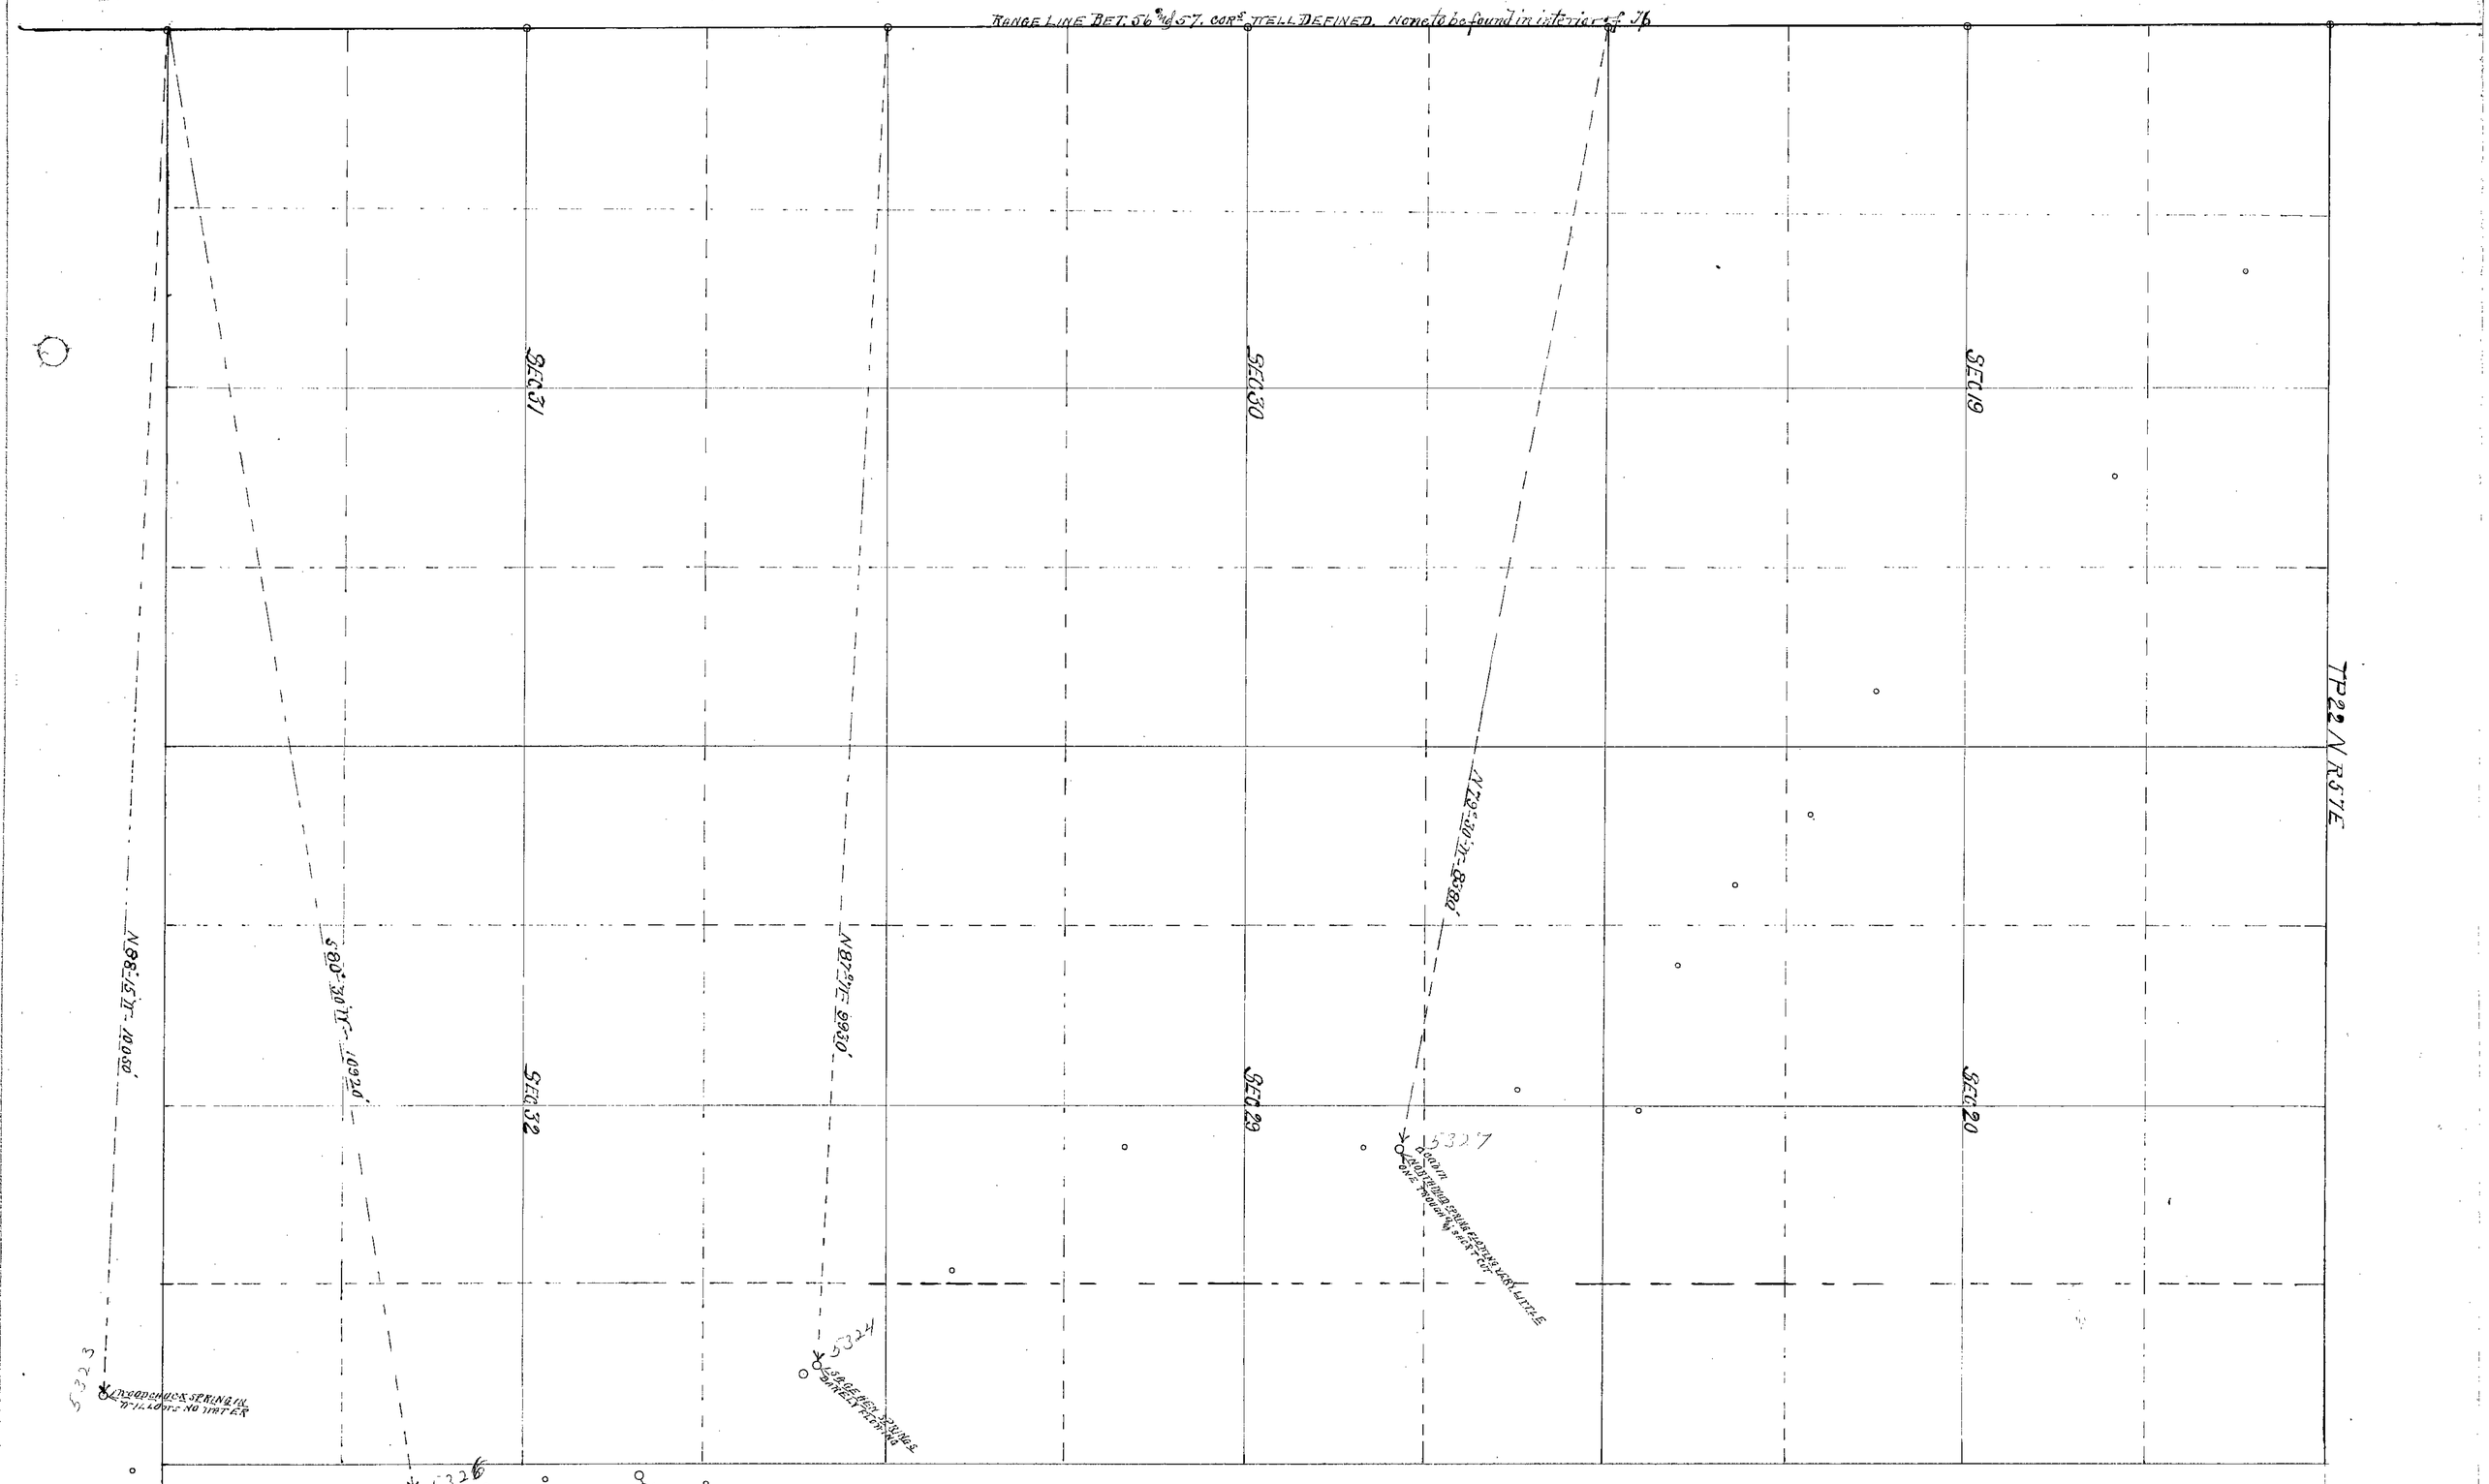

Under 5323	Certificate No. 988 Bk 4	Issued Feb. 29, 1924	for 0.025 c.f.s.
Under 5324	Certificate No. 989 Bk 4	Issued Feb. 29, 1924	for 0.025 c.f.s.
Under 5326	Certificate No. 991 Bk 4	Issued Feb. 29, 1924	for 0.025 c.f.s.
Under 5327	Certificate No. 992 Bk 4	Issued Feb. 29, 1924	for 0.025 c.f.s.

STATE OF NEVADA }
COUNTY OF ELKO } S.S.

MAP showing as near as possible the location of several springs to be had by M.A. Moore.

C.M. HAWS, BEING FIRST DULY SWORN DEPOSES AND SAYS THAT THE ABOVE MAP, IS A FAIRLY ACCURATE PLAT OF THE SPRINGS SOUGHT BY M.A. MOORE OF Strawberry White Pine Co Nev, AS TAKEN FROM THE FIELD NOTES OF A SURVEY MADE BY ME ON THE 13th DAY OF Oct 1918
THAT THE MAP AND SURVEY WERE MADE AT THE INSTANCE OF CLAIMANT AND THAT IT FAIRLY SHOWS THE CONDITIONS THERE FOUND BY ME.

C.M. Haws Surveyor

SUBSCRIBED AND SWORN TO BEFORE ME THIS DAY OF Oct 1918

Hayden Mandleson
NOTARY PUBLIC, IN AND FOR ELKO COUNTY NEVADA.

Note - it is proposed to run cuts for development, put in troughs & build penes at or near the springs. & at goodehuck will likely require a well

FILED
NOV 27 1918
STATE ENGINEER

5323-5324-5326-5327