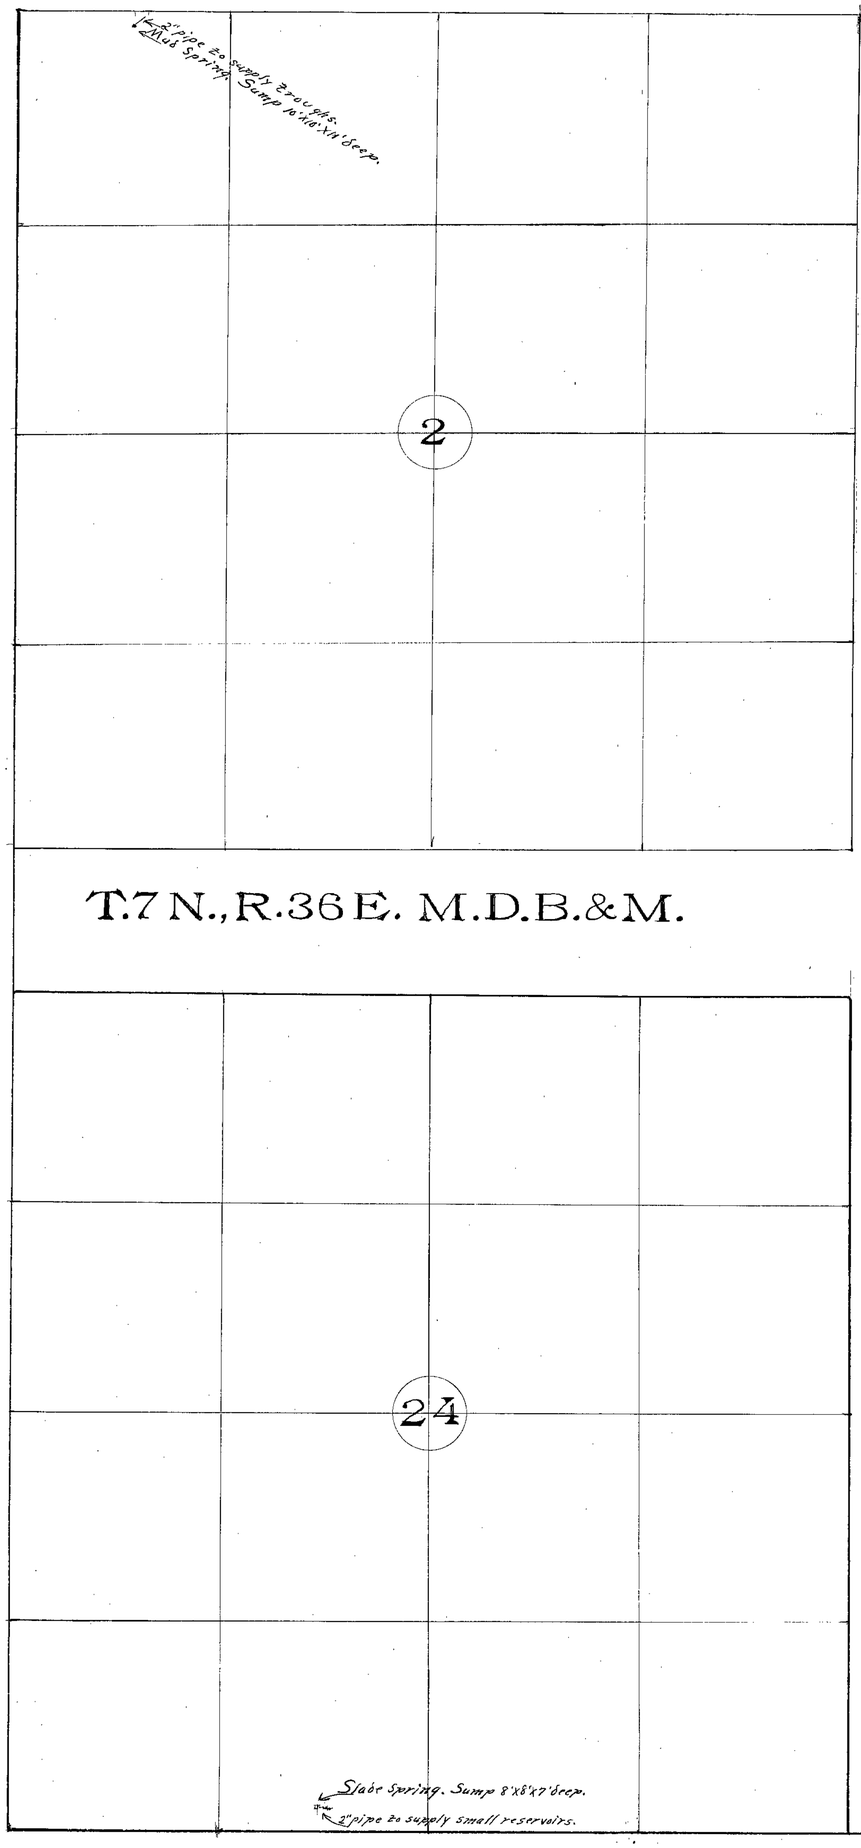

STATE of NEVADA, ss.
COUNTY of ORMSBY

E. H. Sweetland, being first duly sworn, deposes and says that the above map is a true and accurate plat of Slade and Mud Springs as taken from the field notes of a survey made by me, completed on the 20th day of Jan. 1919.

That the map and survey were made at the instance of Chas. H. Taylor owner of said Springs, and that it truly represents Slade and Mud Springs and the improvements there on.

E. H. Sweetland
Surveyor.

Subscribed and sworn to before me,
this 25 day of March 1920.

Mabel M. Stewart

Notary Public in and for Ormsby County, Nevada.
My commission expires January 18th, 1921.

MAP
of
MUD & SLADE SPRINGS.

#5334
Certificate No. 585 BK4 Issued 2-8-22.
for 0.0125 c.f.s.

#5335
Certificate No. 586 BK4 Issued 2-8-22.
for 0.0125 c.f.s.

SCALE 1" = 500'

5334-5335.

5334-5335