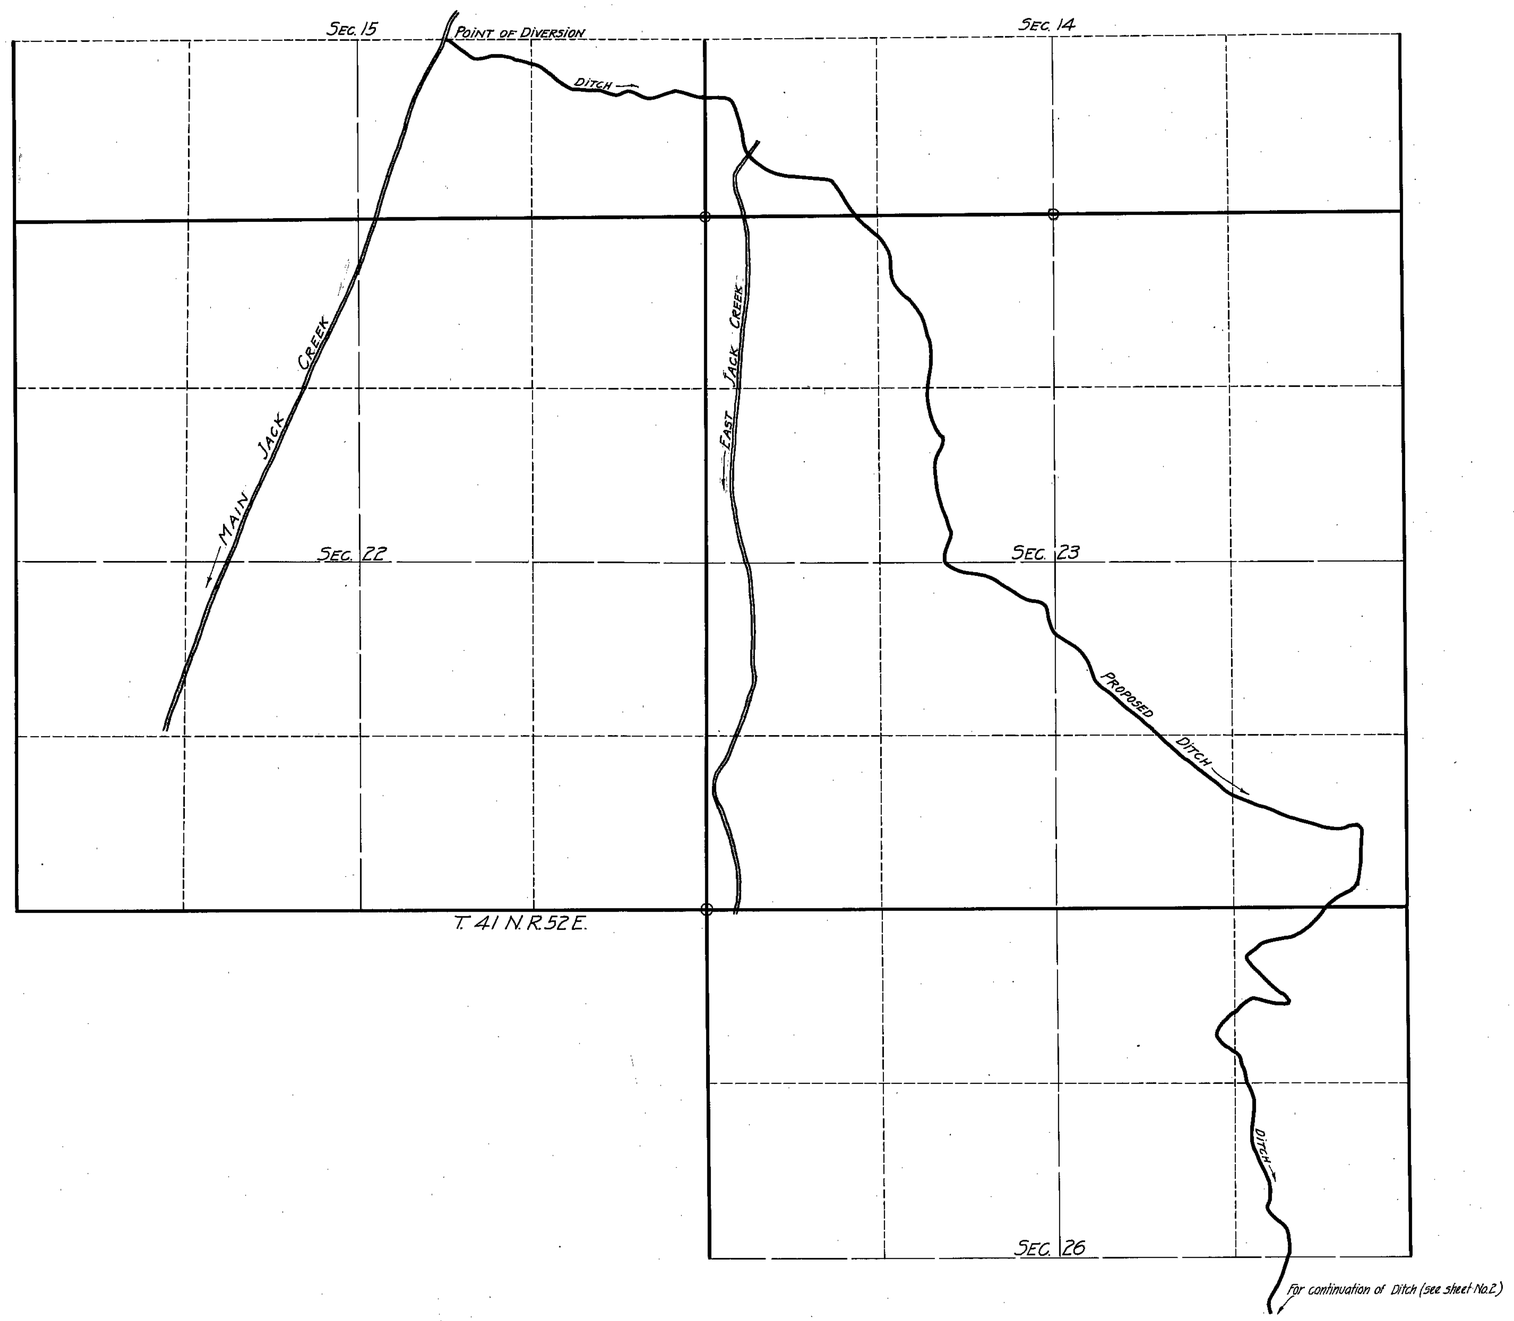

STATE OF NEVADA
County of Washoe S.S.

I, Jay H. Clemons, being first duly sworn, despose and say that the above map is a true and accurate plat of the Union Land & Cattle Co irrigation works, as taken from the field notes of a survey made under my supervision and direction completed on the 20th day of September 1918; that such survey was made at the instance of Union Land & Cattle Co; that the map represents the works described in Application No. 5357 together with the location of streams and ditches in the immediate vicinity.

Jay H. Clemons
Surveyor.

Subscribed and sworn to before me, the 4 day of Mar 1919.

J. Davey
Notary Public in and for Washoe County Nevada.

UNION LAND & CATTLE CO.
ENGINEERING & LAND DEPARTMENT
SPANISH RANCH DIVISION
MAP
SHOWING
DITCH UNDER APPLICATION
NO. 5357
SCALE 1" = 600

SURVEYED BY E.W.L.
DRAWN BY B.M.
APPROVED BY
JAN. 1919.

1

R2-22

5357

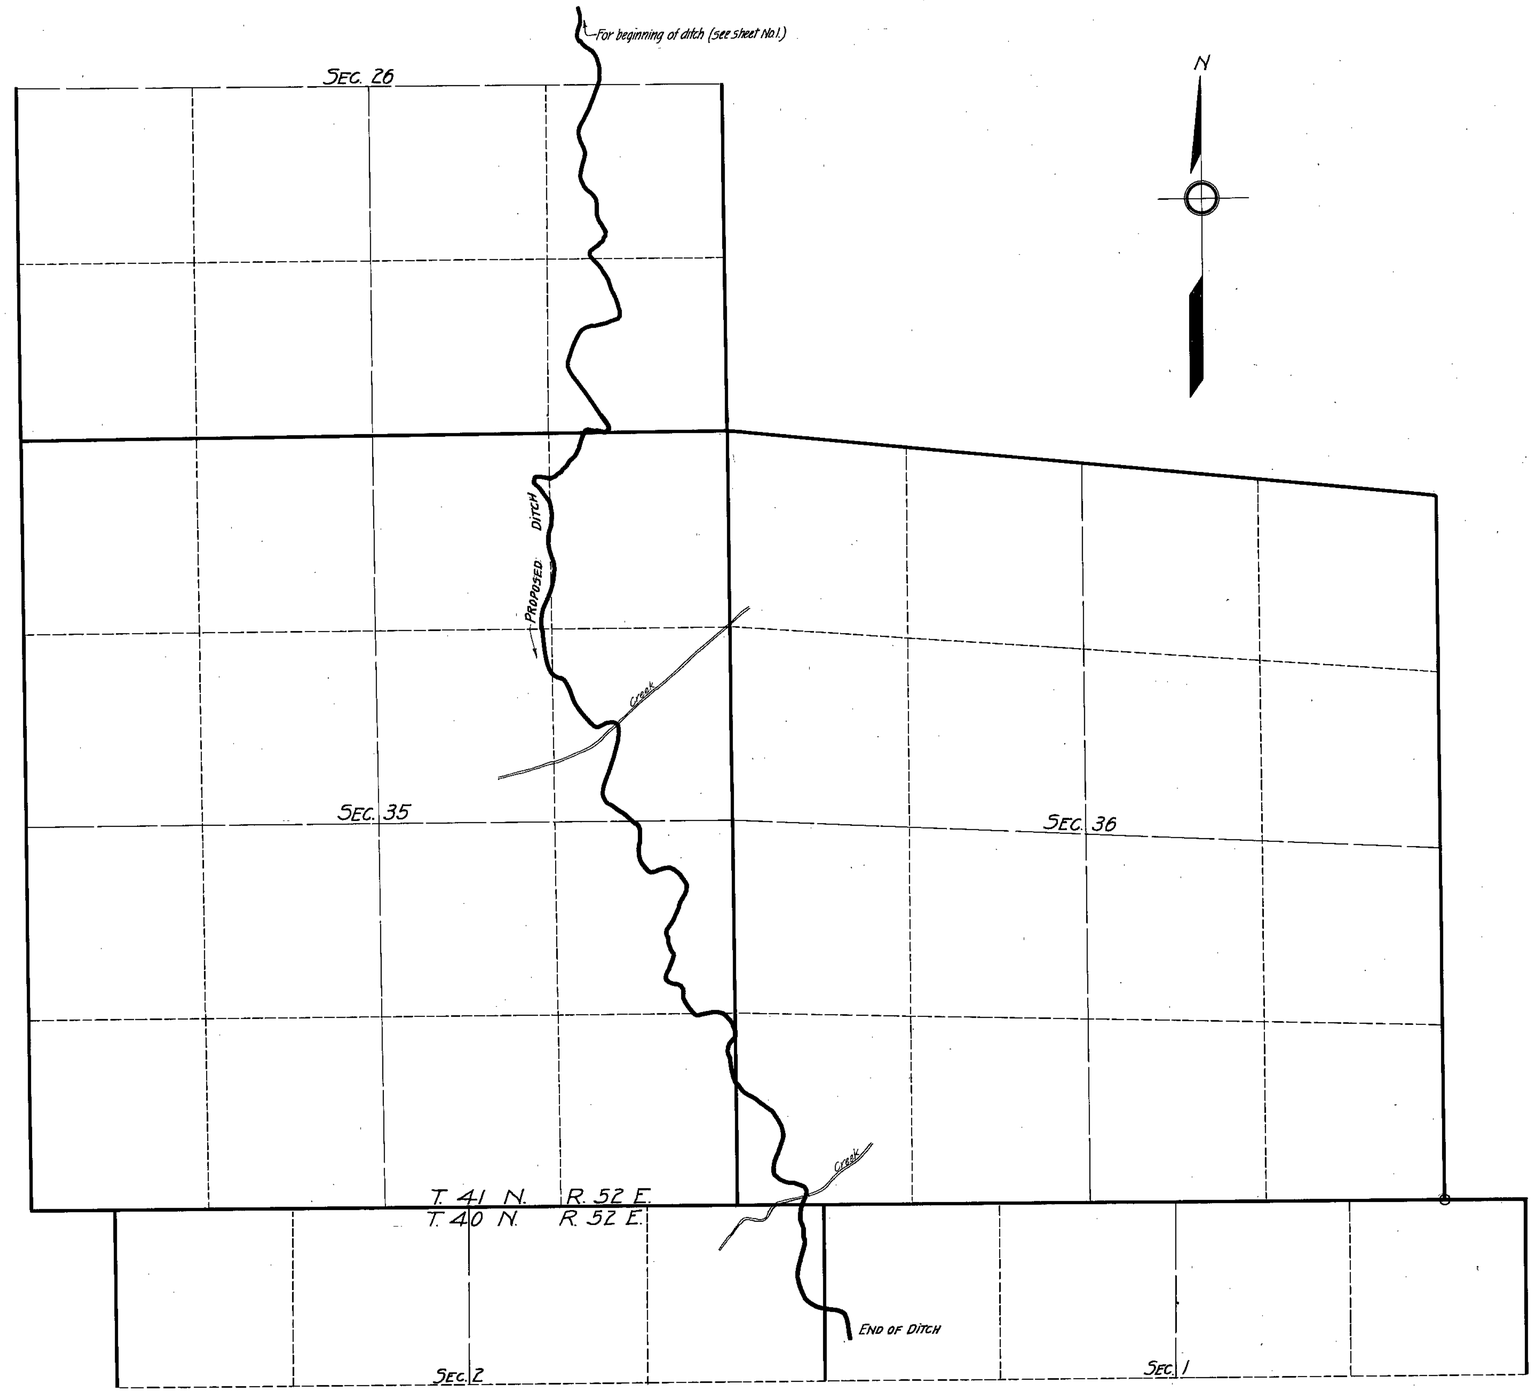

UNION LAND & CATTLE CO
ENGINEERING & LAND DEPARTMENT
SPANISH RANCH DIVISION
MAP
SHOWING
DITCH UNDER APPLICATION
NO. 5357
SCALE 1" = 600'

SURVEYED BY E.W.L.
DRAWN BY B.M.
APPROVED BY
JAN. 1919

2

R2-22

5357