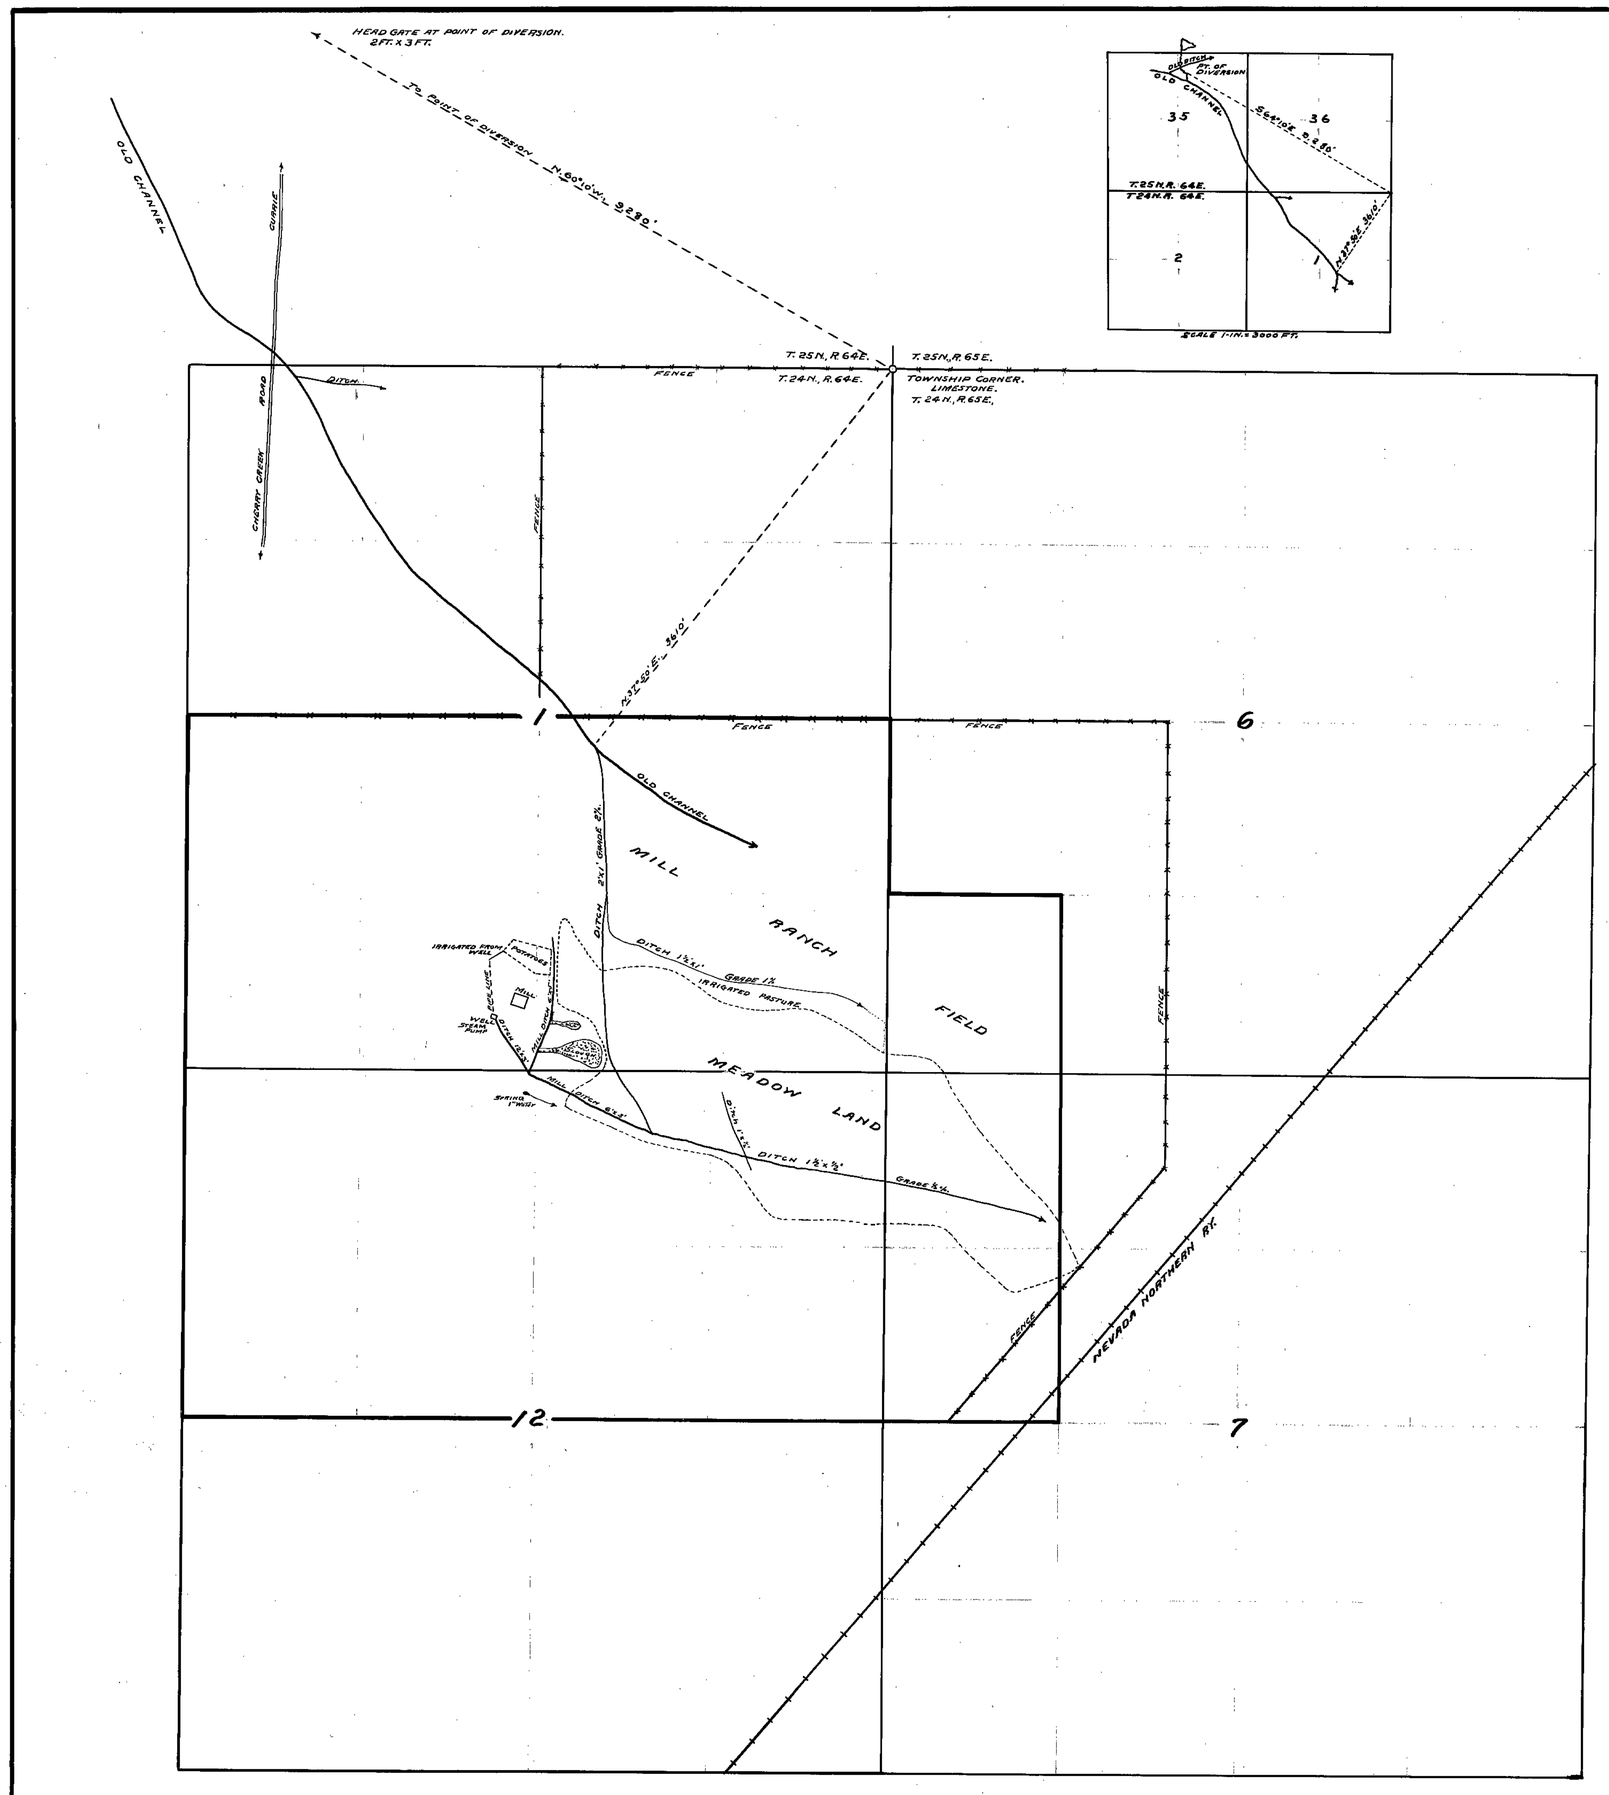

SECTION	SUB-DIVISION.	TOWNSHIP	RANGE	CULTIVATED ACREAGE	DESCRIPTION OF CULTURE	DATE OF FIRST CULTURE.
1	SE¼SW¼	24N.	64E.	0.6 Ac.	POTATOES	
1	SW¼SE¼	24N.	64E.	0.4 Ac.	POTATOES	
1	SW¼SE¼	24N.	64E.	19.5 Ac.	MEADOW	
1	SE¼SE¼	24N.	64E.	12.1 Ac.	"	
6	SW¼SW¼	24N.	65E.	1.4 Ac.	"	
12	NW¼NE¼	24N.	64E	10.9 Ac.	"	
12	NE¼NE¼	24N.	64E.	31.1 Ac.	"	
7	NW¼NW¼	24N.	65E.	26.3 Ac.	"	
7	SW¼NW¼	24N.	65E.	3.8 Ac.	"	
1	S½SE¼	24N.	64E.	7.0 Ac.	IRRIGATED PASTURE.	

STATE OF NEVADA. }
COUNTY OF WHITE PINE. } SS.

F.W. Millard, being first duly sworn, deposes and says that the above map is a true and accurate plat of the lands irrigated by MURPHY and DOLAN, as taken from the field notes of a survey made by me, completed on the 26th day of January, 1921.

That the map and survey were made at the instance of MURPHY and DOLAN owners of said lands, and that it truly represents the irrigated lands of said MURPHY and DOLAN.

F.W. Millard
Surveyor.

Subscribed and sworn to before me this 28th day of January, 1921.

Jay E. Brinton
Notary Public in and for White Pine County, Nevada.

FILED
1/31/21
STATE ENGINEER'S OFFICE

MAP SHOWING
LAND IRRIGATED
BY
E. C. MURPHY,
ELIZA DOLAN
AND RACHAEL DOLAN.
FROM CAREY CANON SPRING.
PERMIT NO. 5384.
SCALE-1-IN. = 600 FT.
1/28/21 F.M.&S.

5384