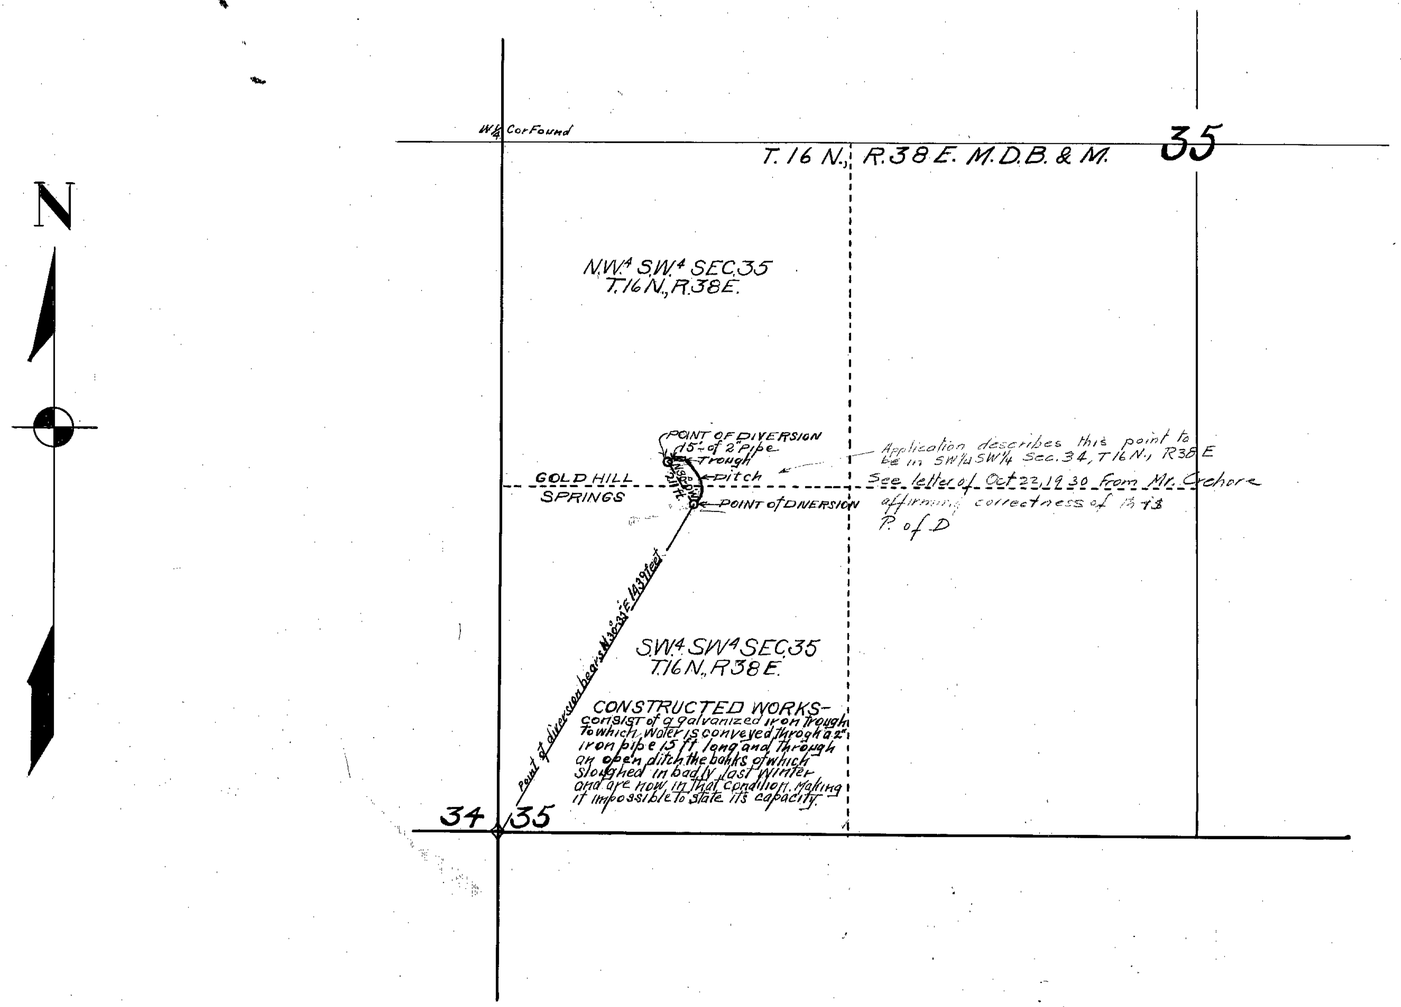


STATE OF NEVADA.
COUNTY OF CHURCHILL. } S.S.

I, L.W. Crehore being first duly sworn, depose and say that this map, consisting of one sheet, has been correctly drawn to the designated scale from field notes of a survey made by me between the 11 and 13 days of March, 1930 that it truly and correctly represents the location and extent of the works used to divert water from Gold Hill Springs in Lander County by John Buzanes for Stockwatering purposes, that the points of diversion, the location and size of the diverting channel or other conduit, the place and manner of use and the location and names of all other works or streames which are crossed by or connected with the said works are fully and correctly designated

L. W. Crehore
STATE WATER RIGHT SURVEYOR.

Subscribed and sworn to before me this 15 day of March, 1930

J. Henry
NOTARY PUBLIC IN AND FOR
CHURCHILL COUNTY NEVADA.

SCALE: 1 IN. = 300 FT.

0 100 200 300 400 500 1000 1500 FEET

Certificate No. 1823 Issued June 16 1932.

See letter in file dated Sept 26, 1930

FILED
March 17, 1930
STATE ENGINEER'S OFFICE

MAP TO ACCOMPANY
PROOF OF BENEFICIAL USE
UNDER APPLICATION NO. 5385
FOR
STOCKWATERING
BY
JOHN BUZANES
FROM
GOLD HILL SPRINGS

5385