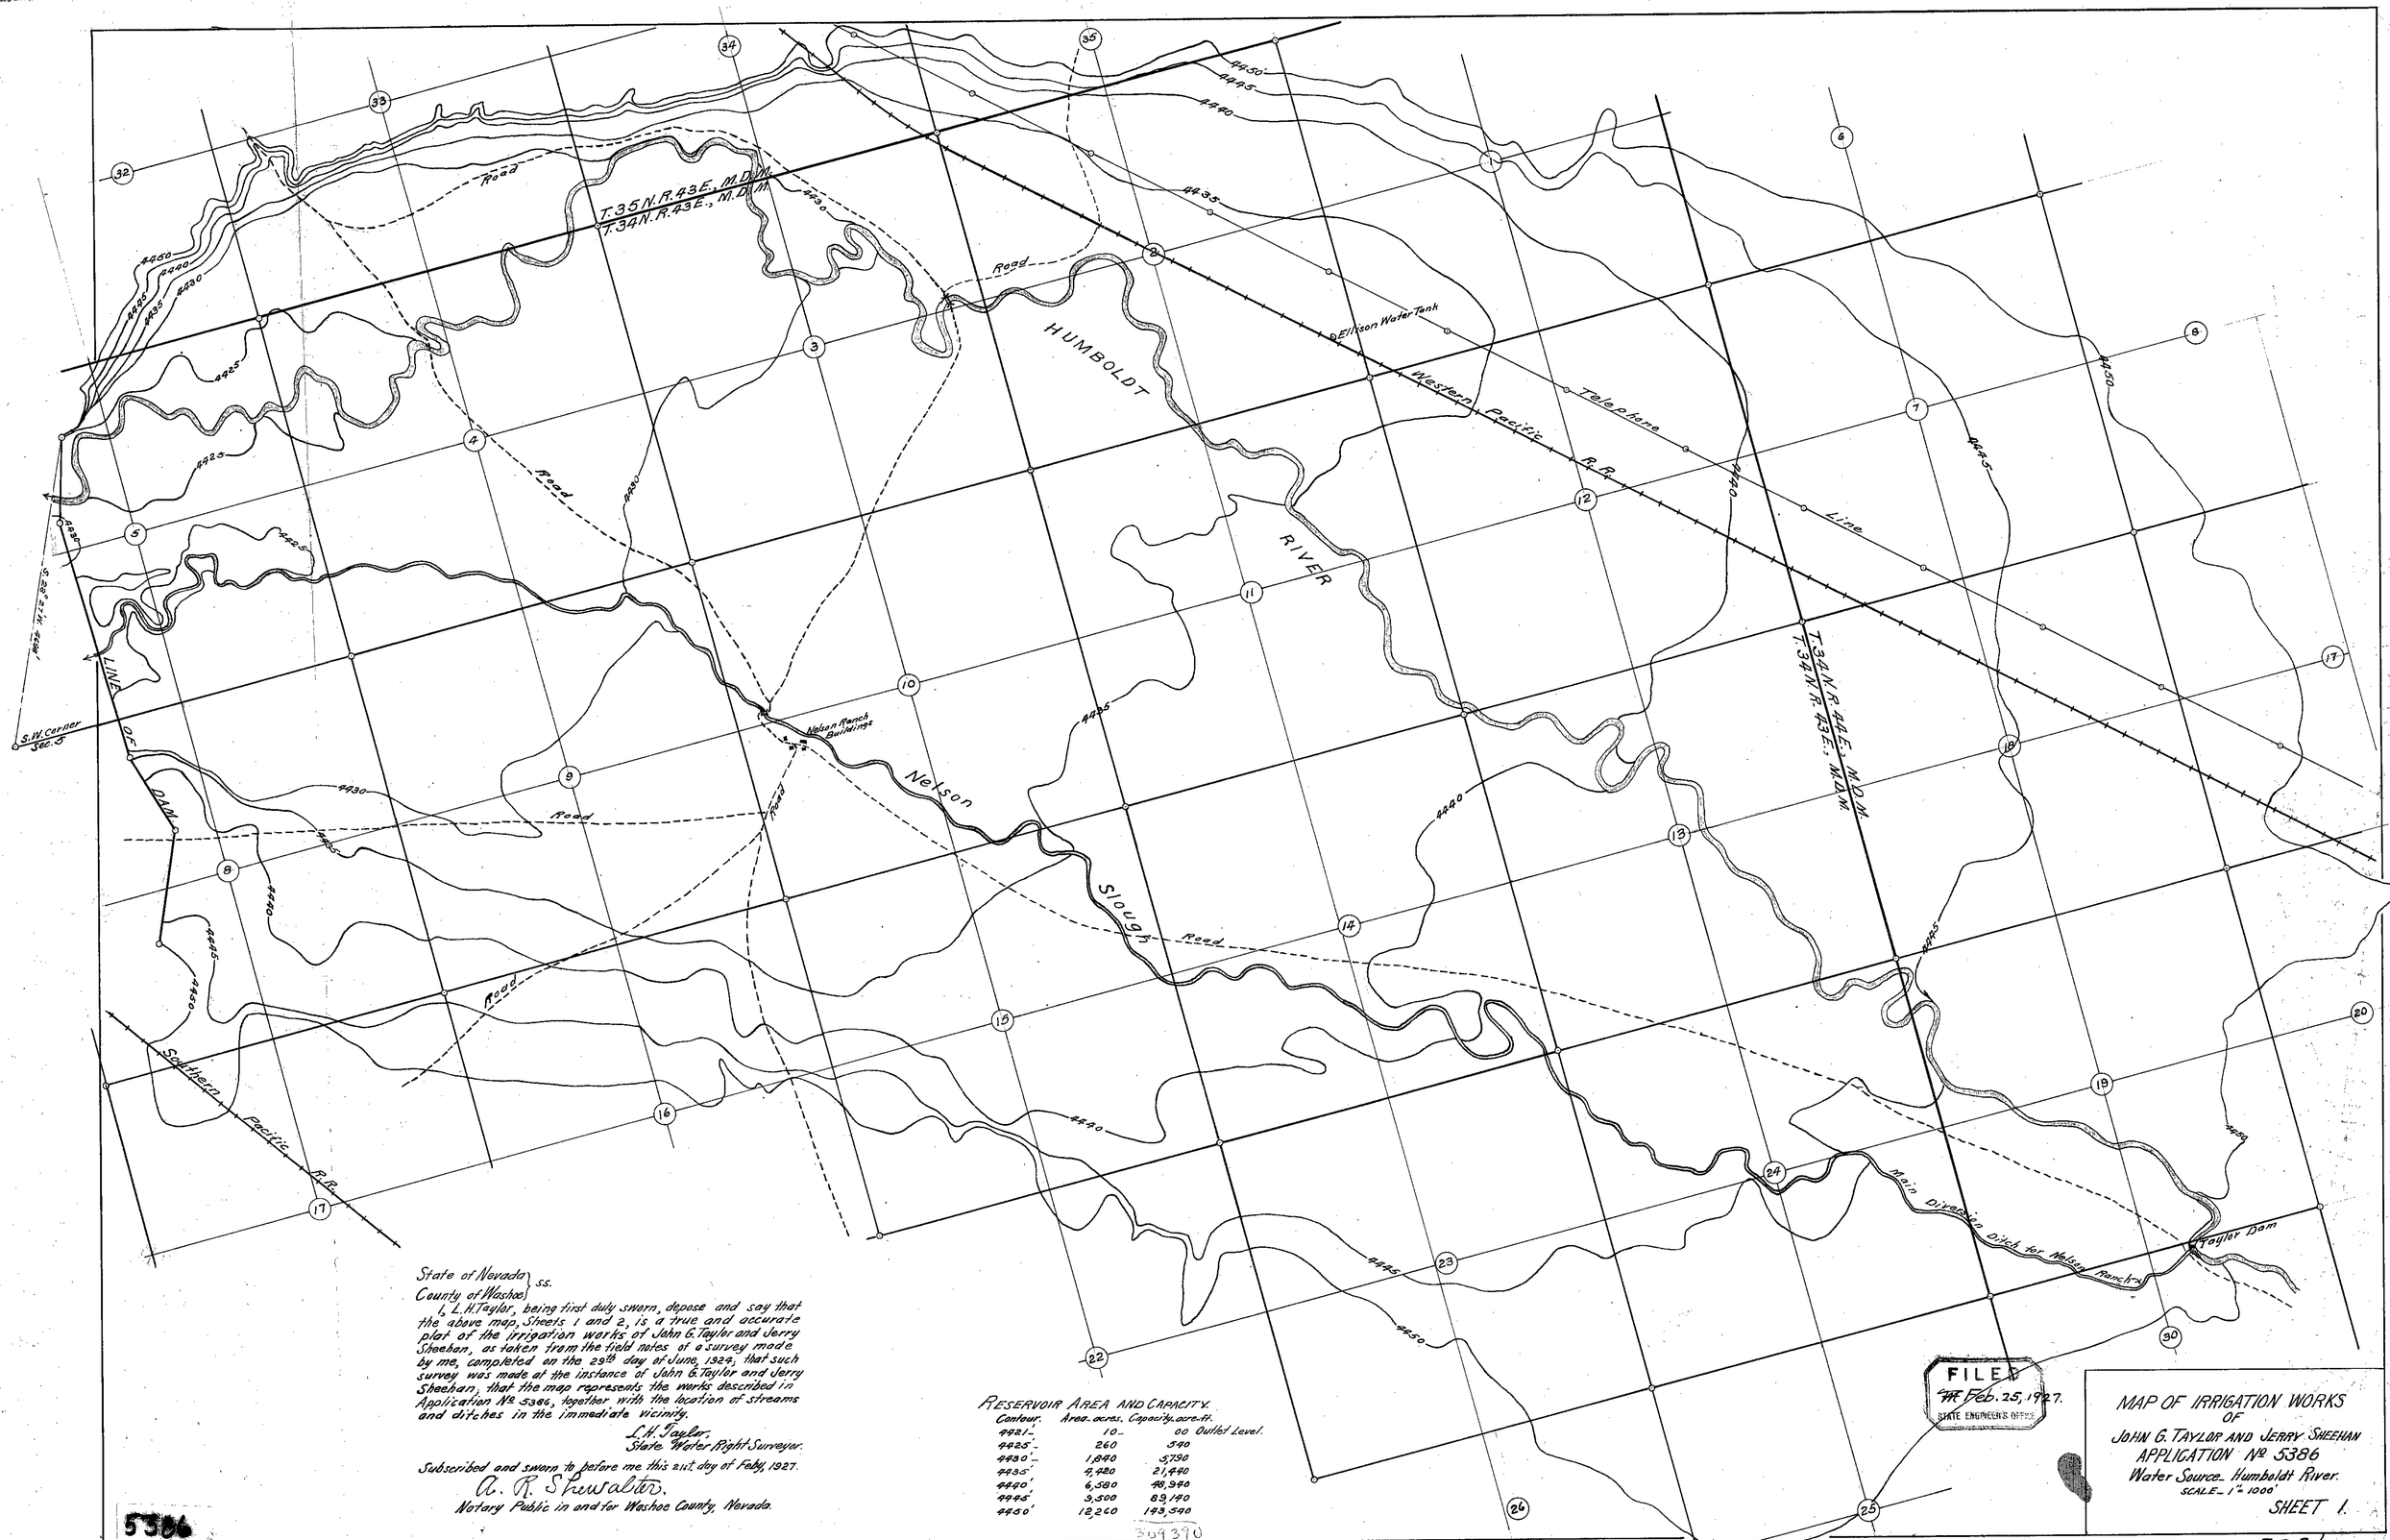

State of Nevada } ss.
County of Washoe }

I, L.H. Taylor, being first duly sworn, depose and say that the above map, Sheets 1 and 2, is a true and accurate plat of the irrigation works of John G. Taylor and Jerry Sheehan, as taken from the field notes of a survey made by me, completed on the 29th day of June, 1924, that such survey was made at the instance of John G. Taylor and Jerry Sheehan, that the map represents the works described in Application No 5386, together with the location of streams and ditches in the immediate vicinity.

L.H. Taylor.
State Water Right Surveyor.

Subscribed and sworn to before me this 21st day of Feby, 1927.

A. F. Shewalter.
Notary Public in and for Washoe County, Nevada.

5386

RESERVOIR AREA AND CAPACITY.

Contour.	Area-acres.	Capacity-acre-ft.
4421'	10	00 Outlet Level.
4425'	260	540
4430'	1,840	5,790
4435'	4,480	21,440
4440'	6,580	48,940
4445'	9,500	89,140
4450'	12,260	143,540

309390

FILED
Feb. 25, 1927.
STATE ENGINEER'S OFFICE

MAP OF IRRIGATION WORKS
OF
JOHN G. TAYLOR AND JERRY SHEEHAN
APPLICATION No 5386
Water Source Humboldt River.
SCALE 1" = 1000'
SHEET 1.

5386

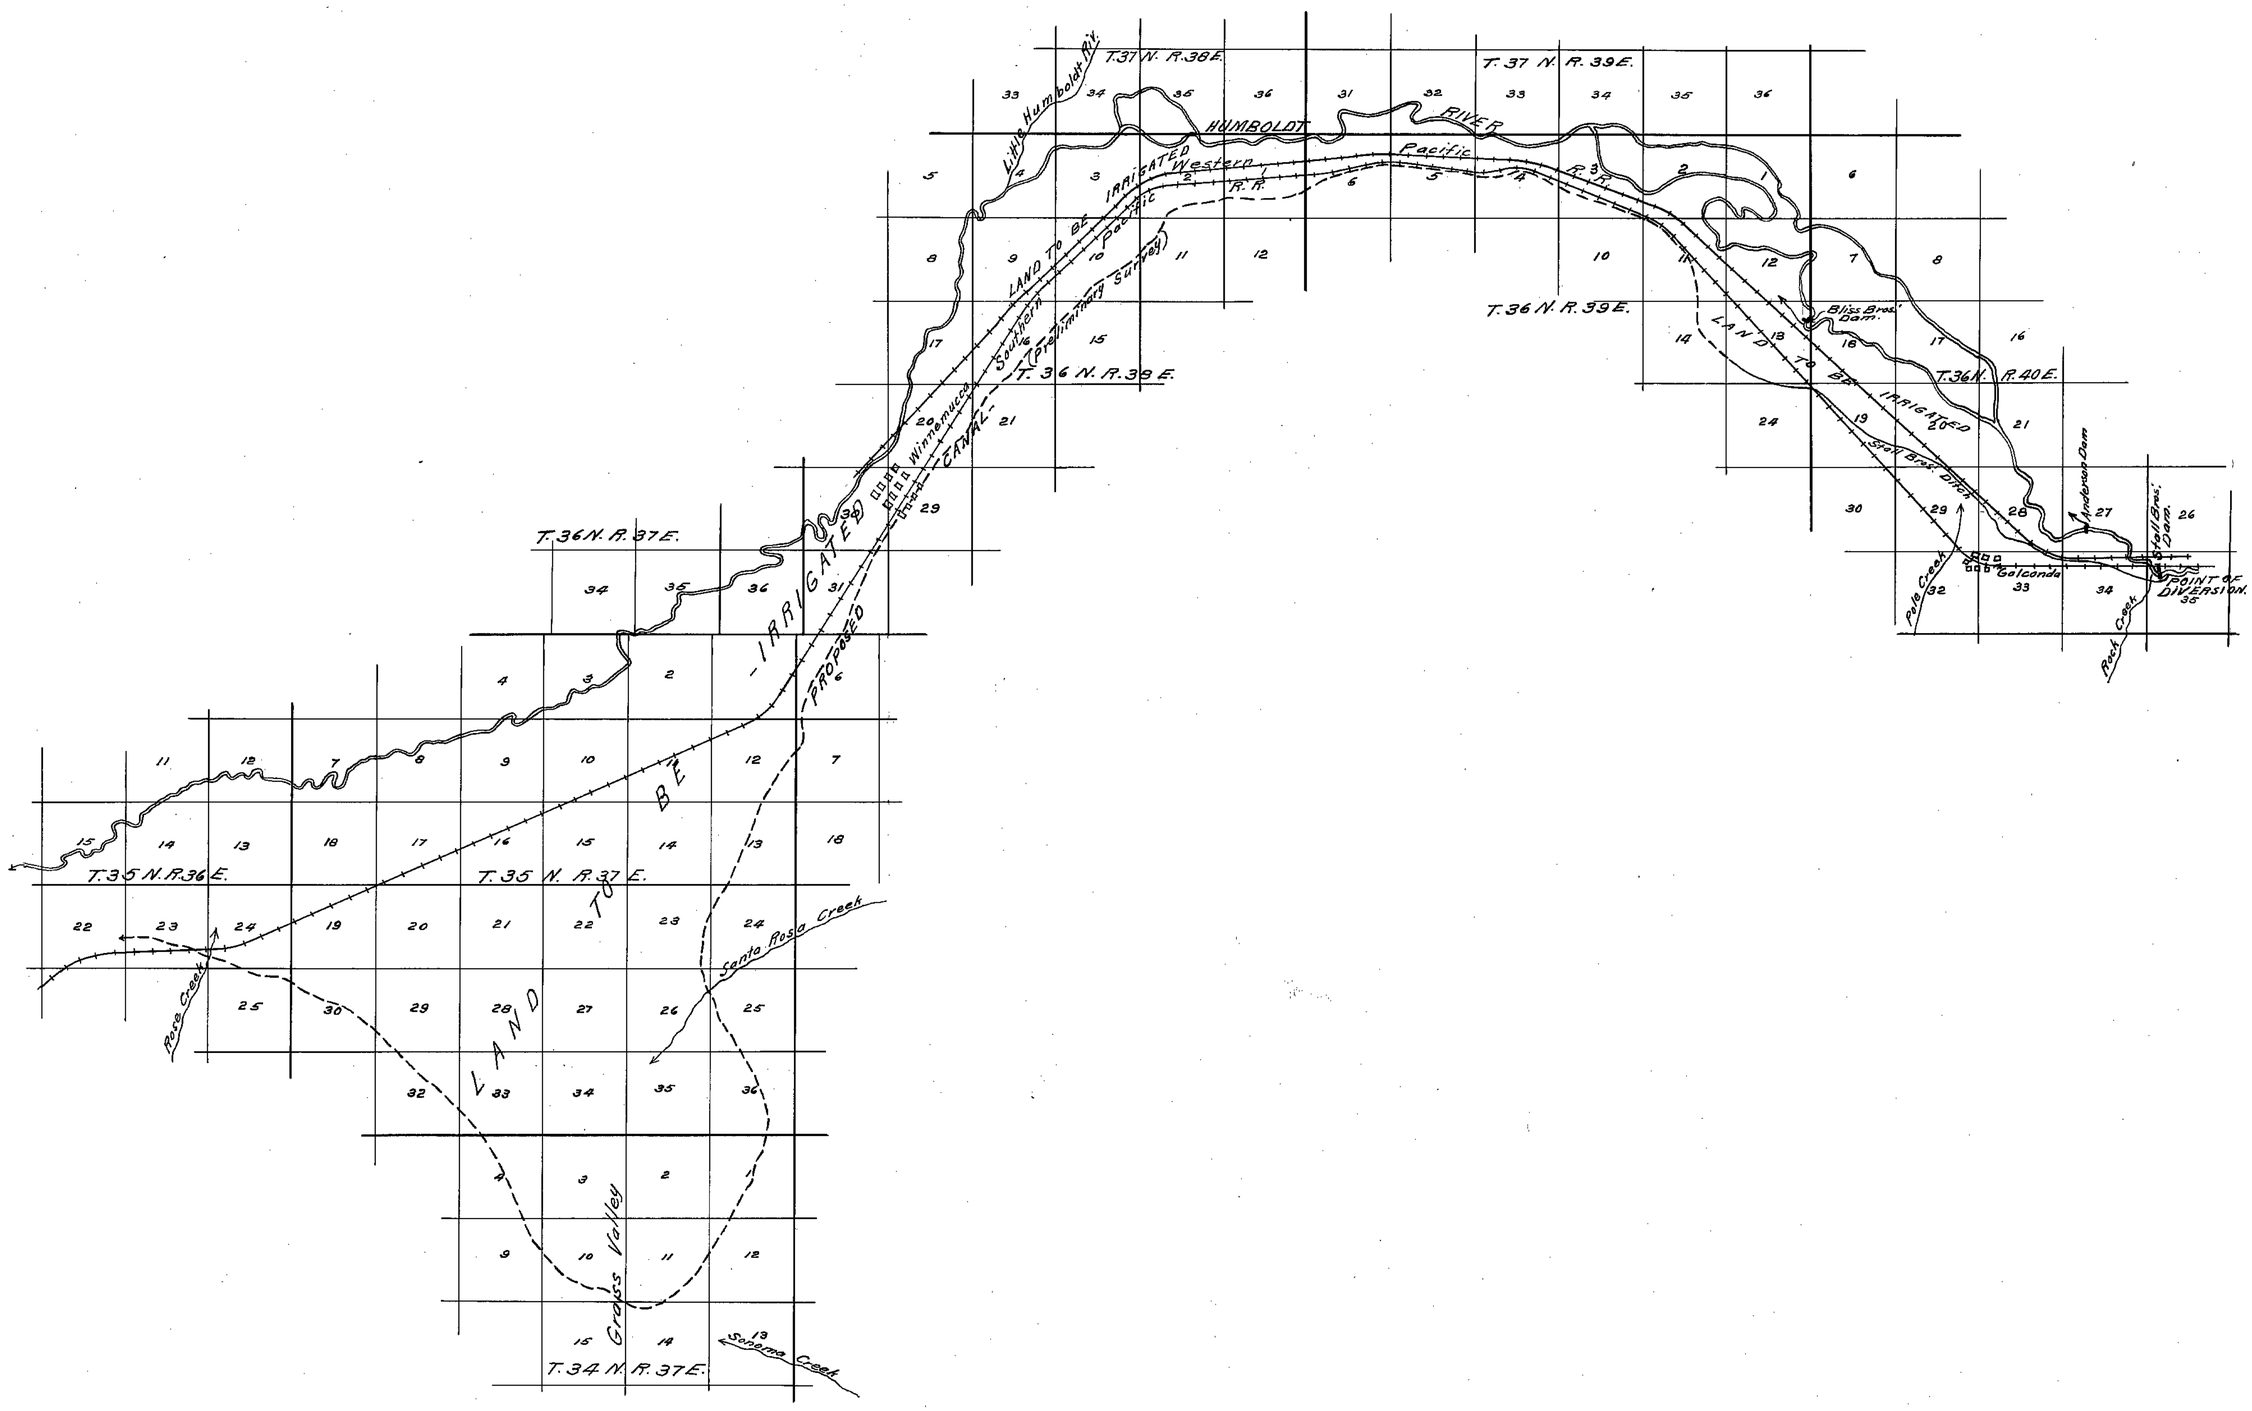

FILED
Feb. 25, 1927
STATE ENGINEER'S OFFICE

MAP OF IRRIGATION WORKS
OF
JOHN G. TAYLOR AND JERRY SHEEHAN
APPLICATION No 5386
Water Source - Humboldt River.
SCALE - 1" = 1 MILE.
SHEET 2.

5386