STATE OF NEVADA }
County of Elko } ss.

I, Herman B. Way, being first duly sworn do depose and say that the above map is a true and accurate plat of the development works for Stock Watering, as taken from the field notes of a Survey made by me Completed on the 9th day of Sept. 1918; that such survey was made at the instance of the Vineyard Land & Stock Co.; that the map represents the works described in Application No. 5420, together with the location of streams and ditches in the immediate vicinity.

Herman B. Way
Surveyor.

Subscribed and sworn to before me this, the 24 day of October 1919.

A. R. Cau

Notary Public in and for Elko County, Nevada.
My Commission expires 3/4/23

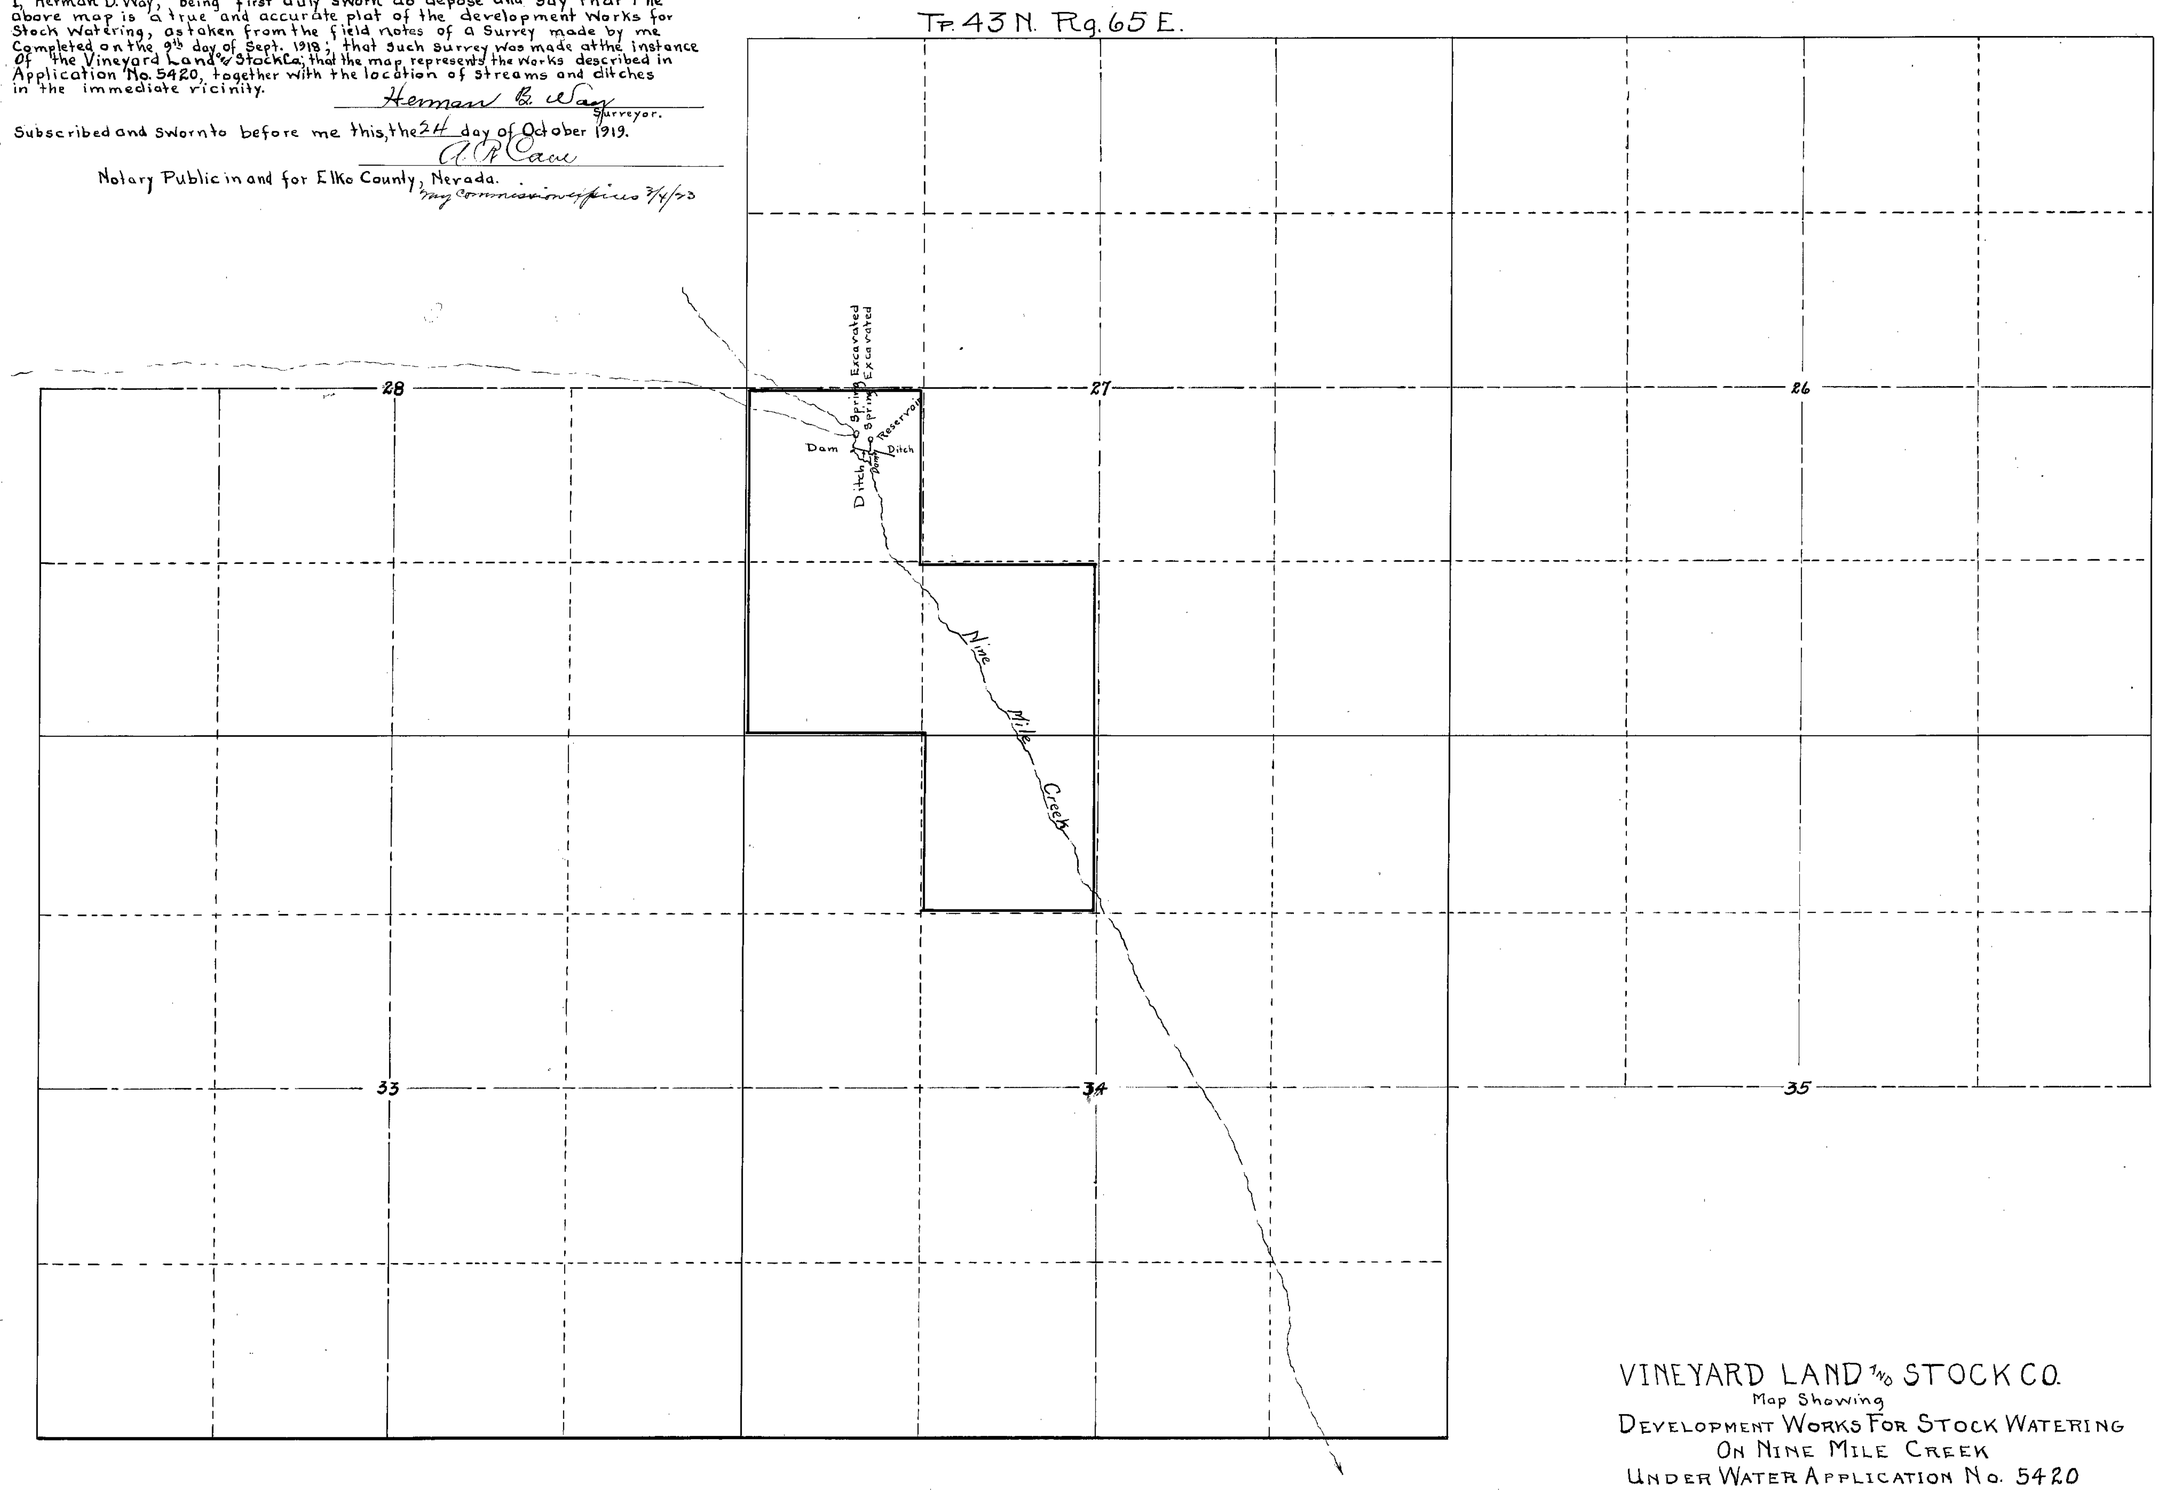

VINEYARD LAND AND STOCK CO.
Map Showing
DEVELOPMENT WORKS FOR STOCK WATERING
ON NINE MILE CREEK
UNDER WATER APPLICATION No. 5420
Scale 1" = 600'
Surveyed September 1918.

Certificate No. 977, Bk. 4 issued Feb. 20, 1924 for 0.009 c.f.s.

FILED
OCT 31 1919

5420