STATE OF NEVADA } SS.
County Of Elko

I, Herman B. Way, being first duly sworn do depose and say that the above map is a true and accurate plat of the development works for stock watering, as taken from the field notes of a survey made by me completed on the 8th day of June 1918; that such survey was made at the instance of The Utah Construction Co.; that the map represents the works described in Application No. 5422, together with the location of streams and ditches in the immediate vicinity.

Herman B. Way
Surveyor.

Subscribed and sworn to before me this, the 24 day of October 1919.

A. R. Cave
Notary Public in and for Elko County, Nevada.
My Commission expires 3/4/23

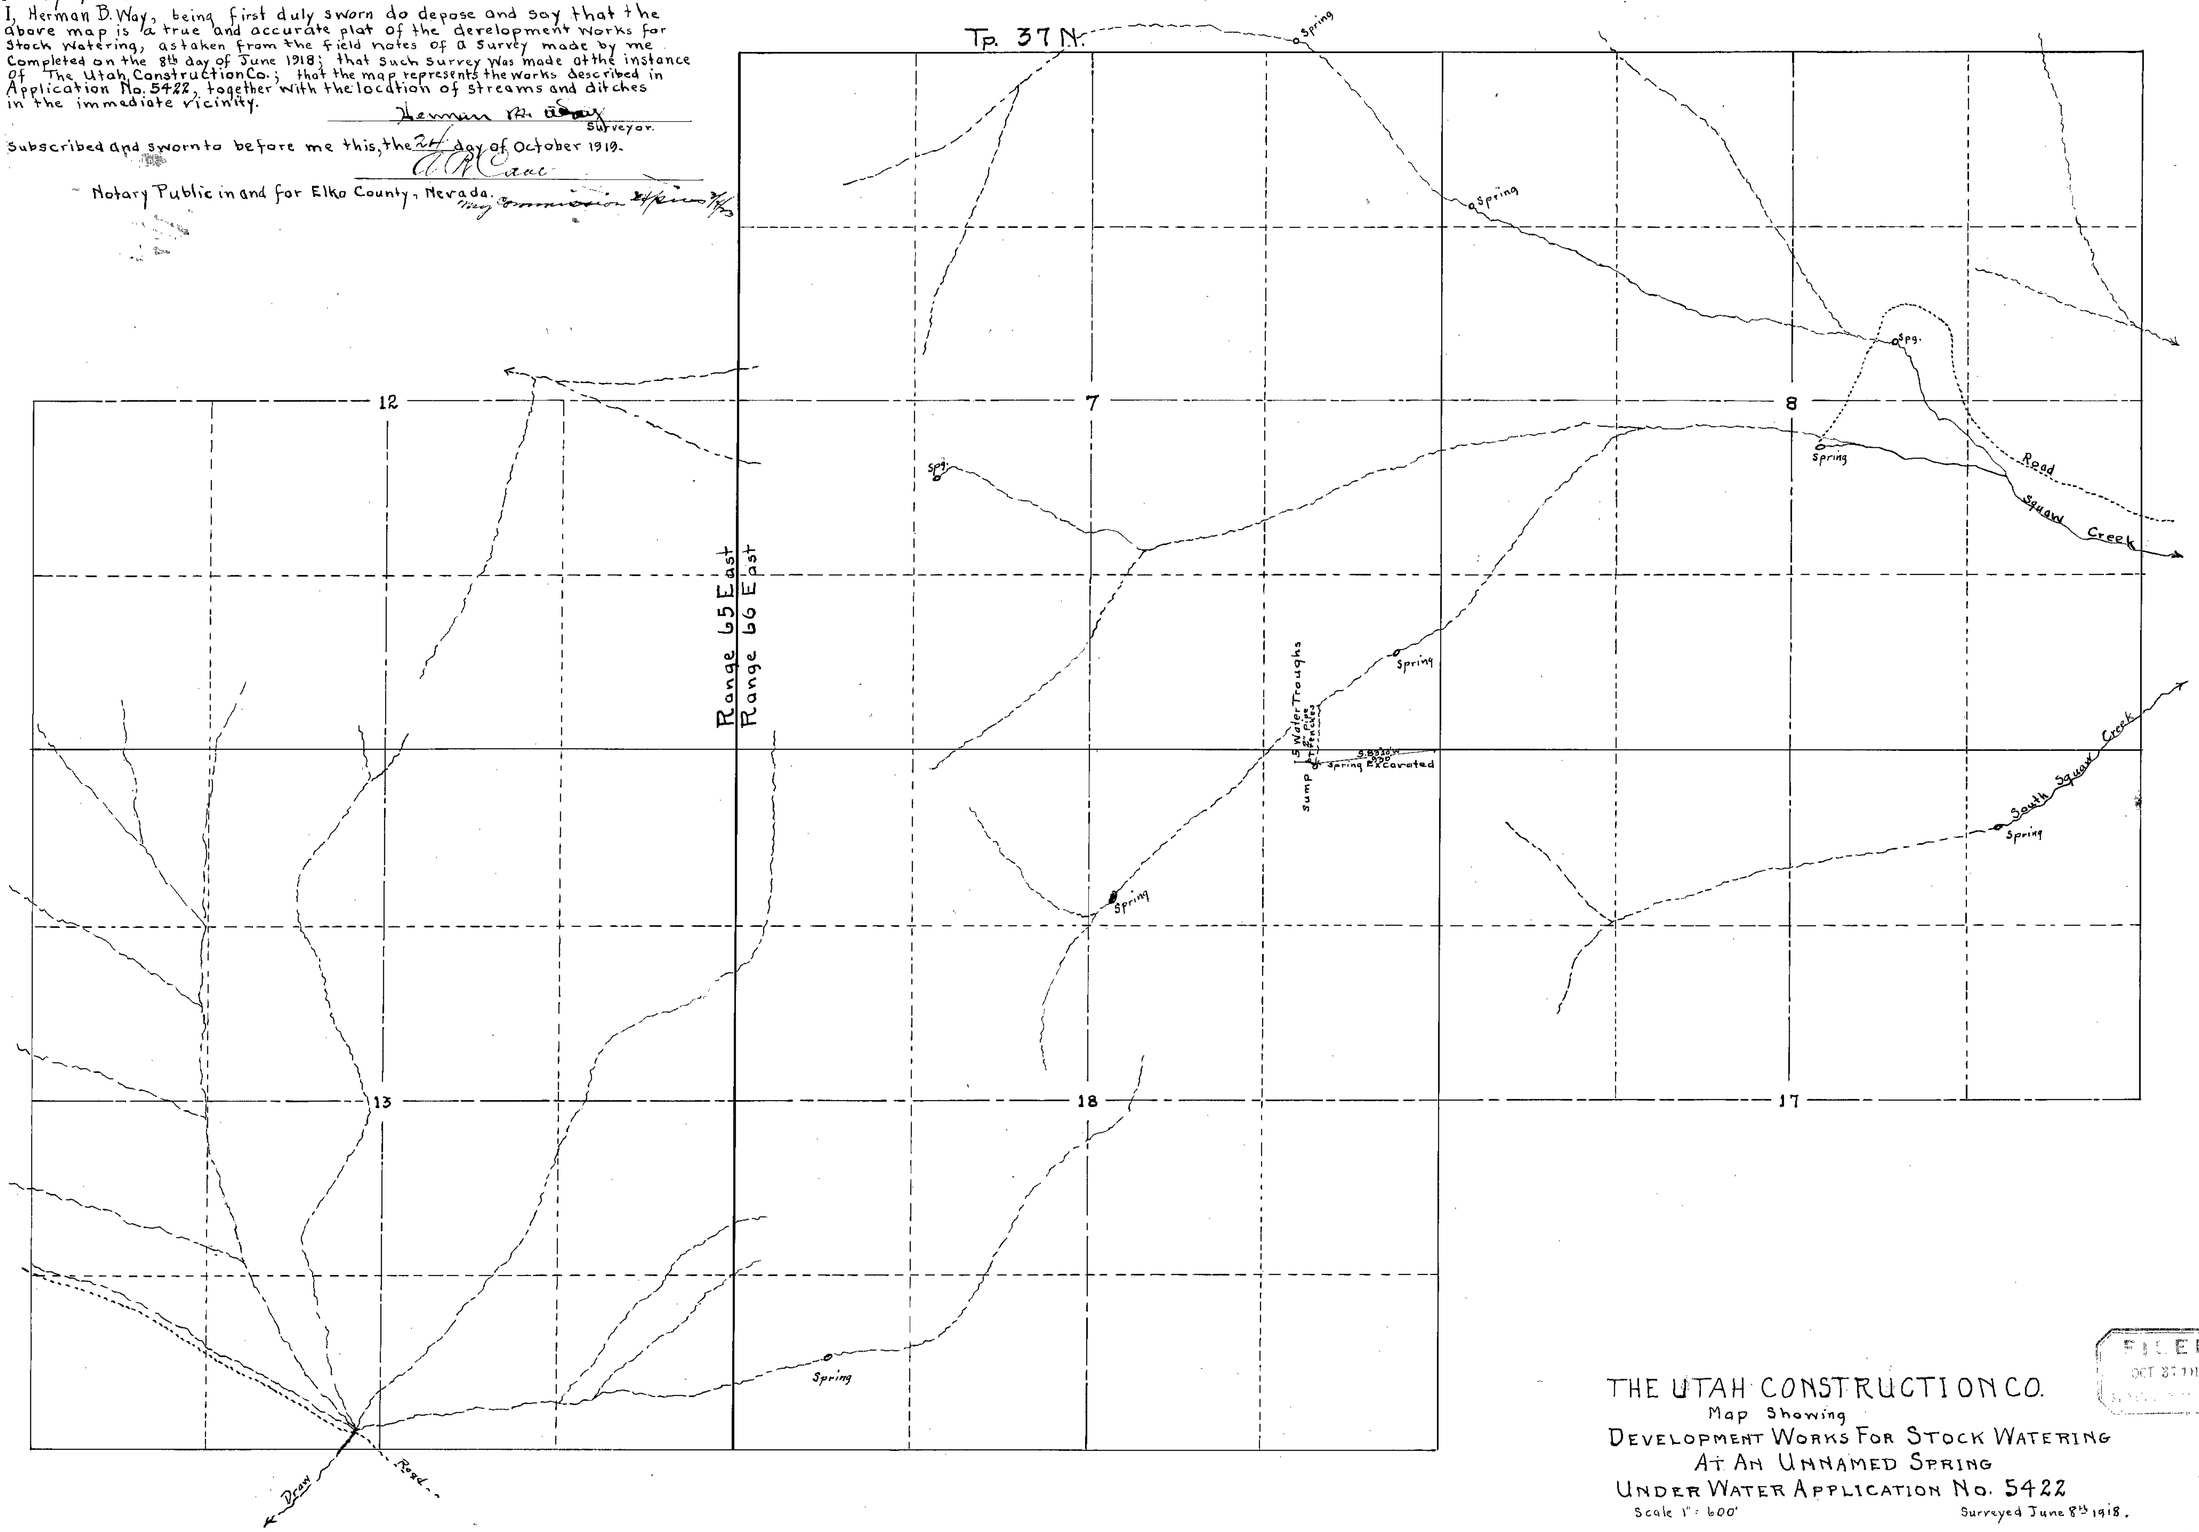

THE UTAH CONSTRUCTION CO.
Map Showing
DEVELOPMENT WORKS FOR STOCK WATERING
AT AN UNNAMED SPRING
UNDER WATER APPLICATION No. 5422
Scale 1" = 600'
Surveyed June 8th 1918.

Certificate No. 979, Bk. 4 issued Feb. 20, 1924 for 0.0069 c.f.s.

FILED
OCT 27 1919

10/31/19

5422