STATE OF UTAH }SS.
County of Weber

I Herman B. Way, being first duly sworn do depose and say that the above map is a true and accurate plat of the development Works for Stock Watering, as taken from the field notes of a Survey made by me Completed on the 21st day of Aug. 1918, that such survey was made at the instance Of the Vineyard Land and Stock Co. that the map represents the works described in Application No. 5423, together with the location of streams and ditches in the immediate vicinity.

Herman B. Way
Surveyor

Subscribed and sworn to before me this the 11th day of Feb. 1924

H. B. McCune
Notary Public in and for Weber County Utah

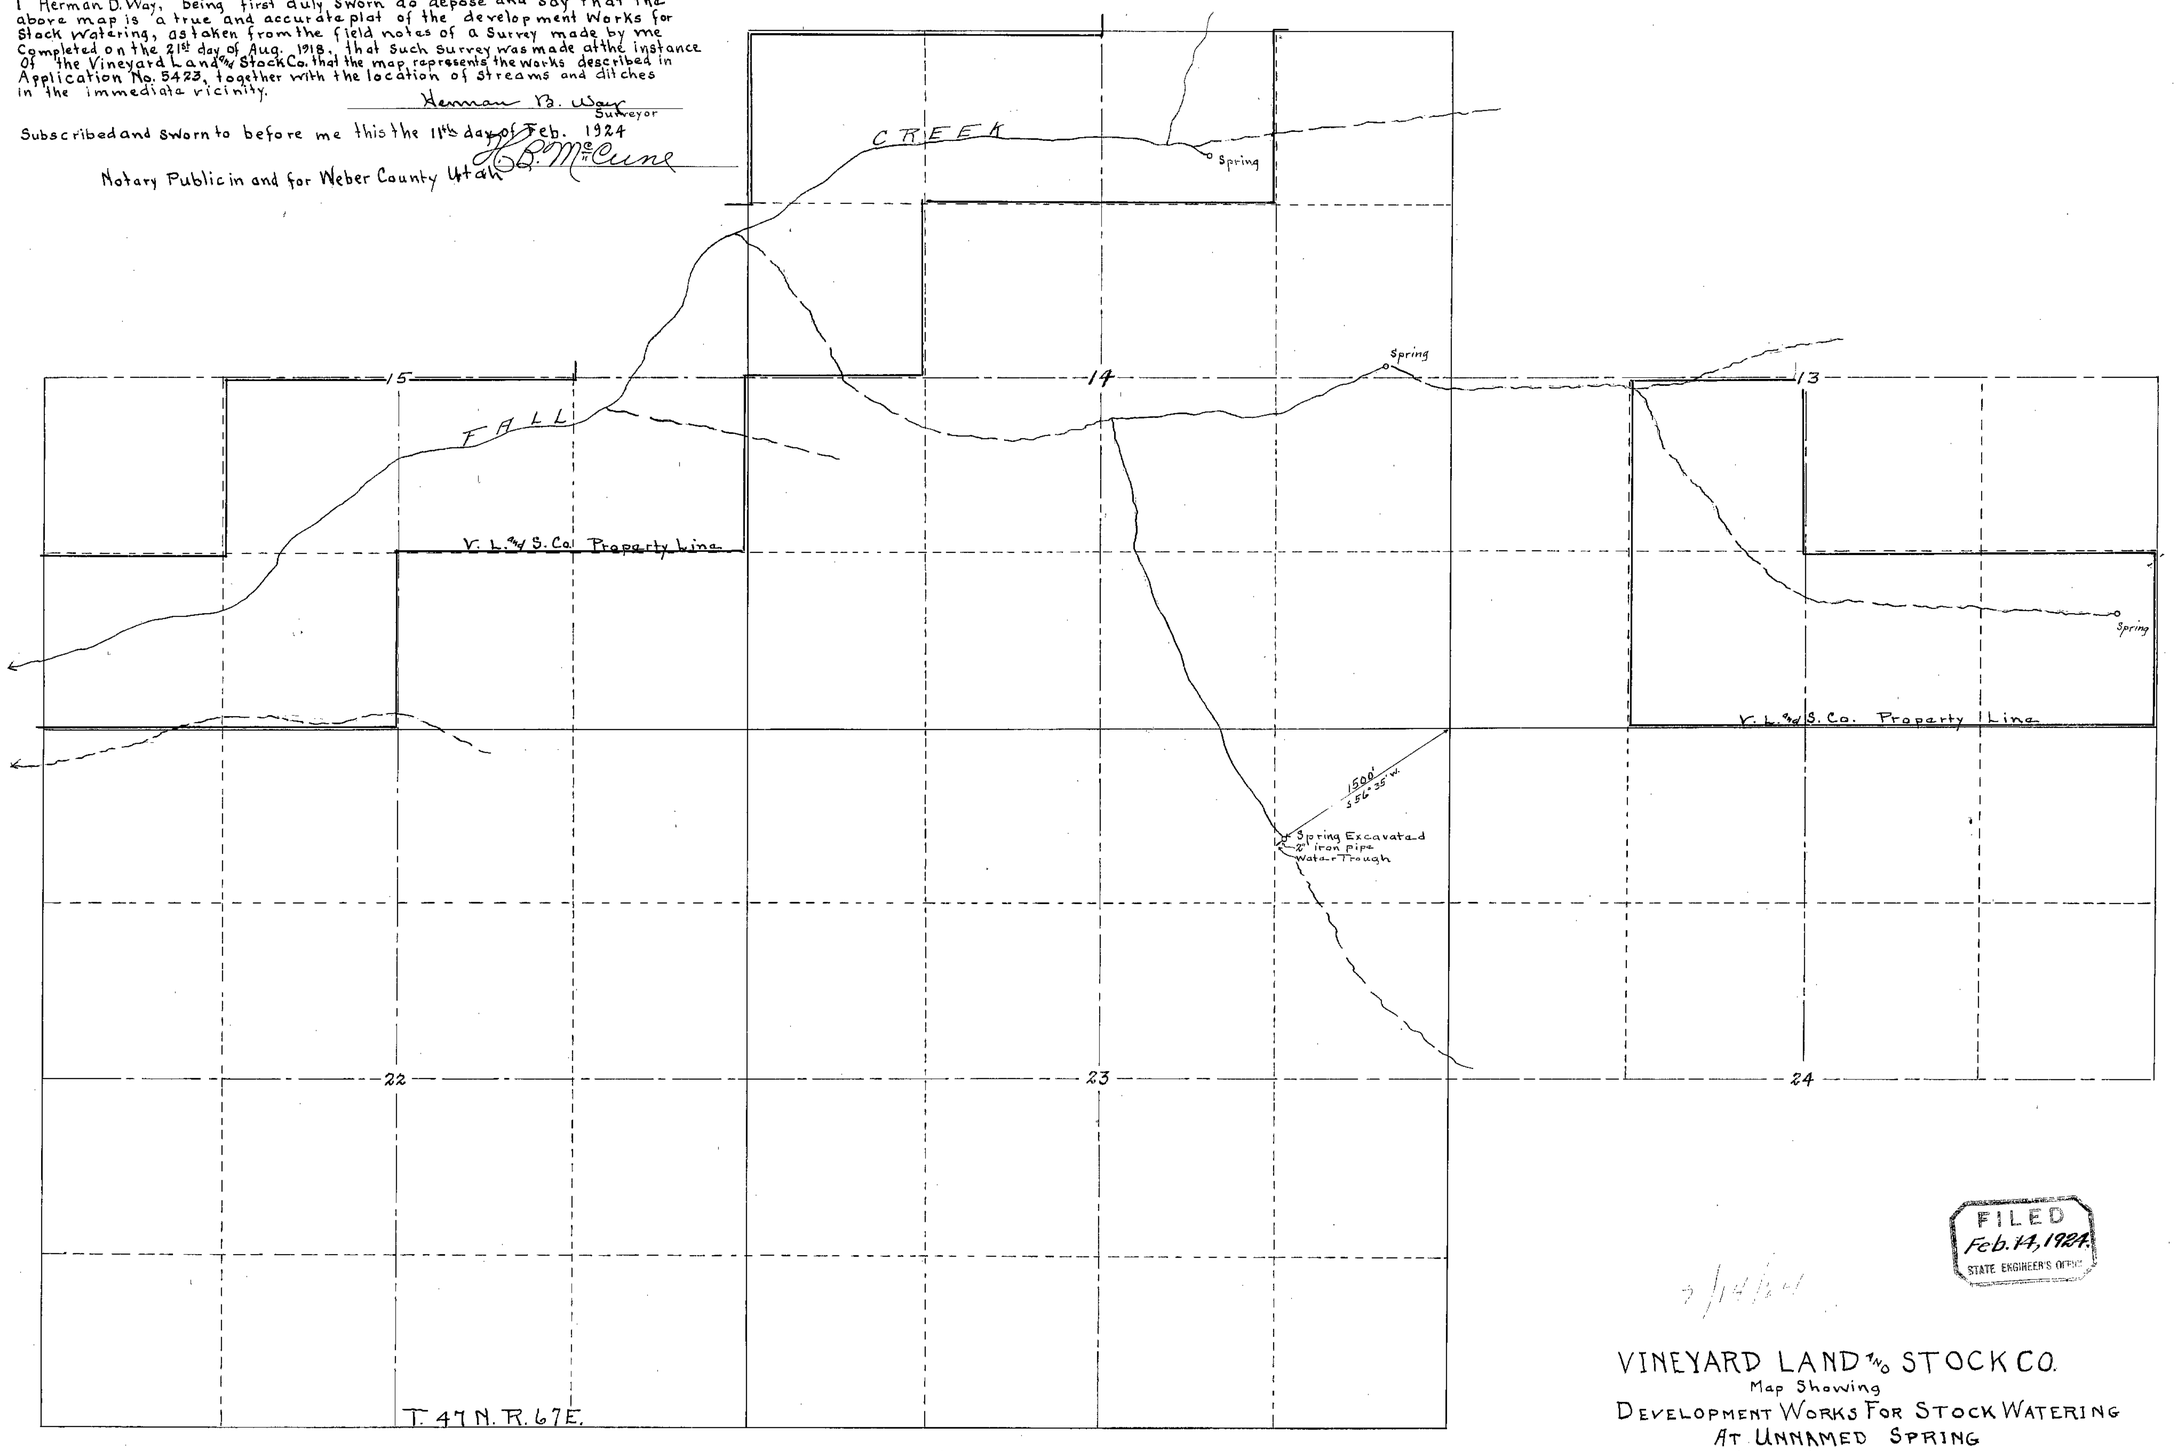


FILED
Feb. 14, 1924.
STATE ENGINEER'S OFFICE

2/14/24

VINEYARD LAND AND STOCK CO.
Map Showing
DEVELOPMENT WORKS FOR STOCK WATERING
AT UNNAMED SPRING
UNDER WATER APPLICATION No 5423
Scale 1" = 600'
Surveyed August 1918

Certificate No. 980, Bk. 4 issued Feb. 20, 1924 for 0.012 c.f.s.

5423.