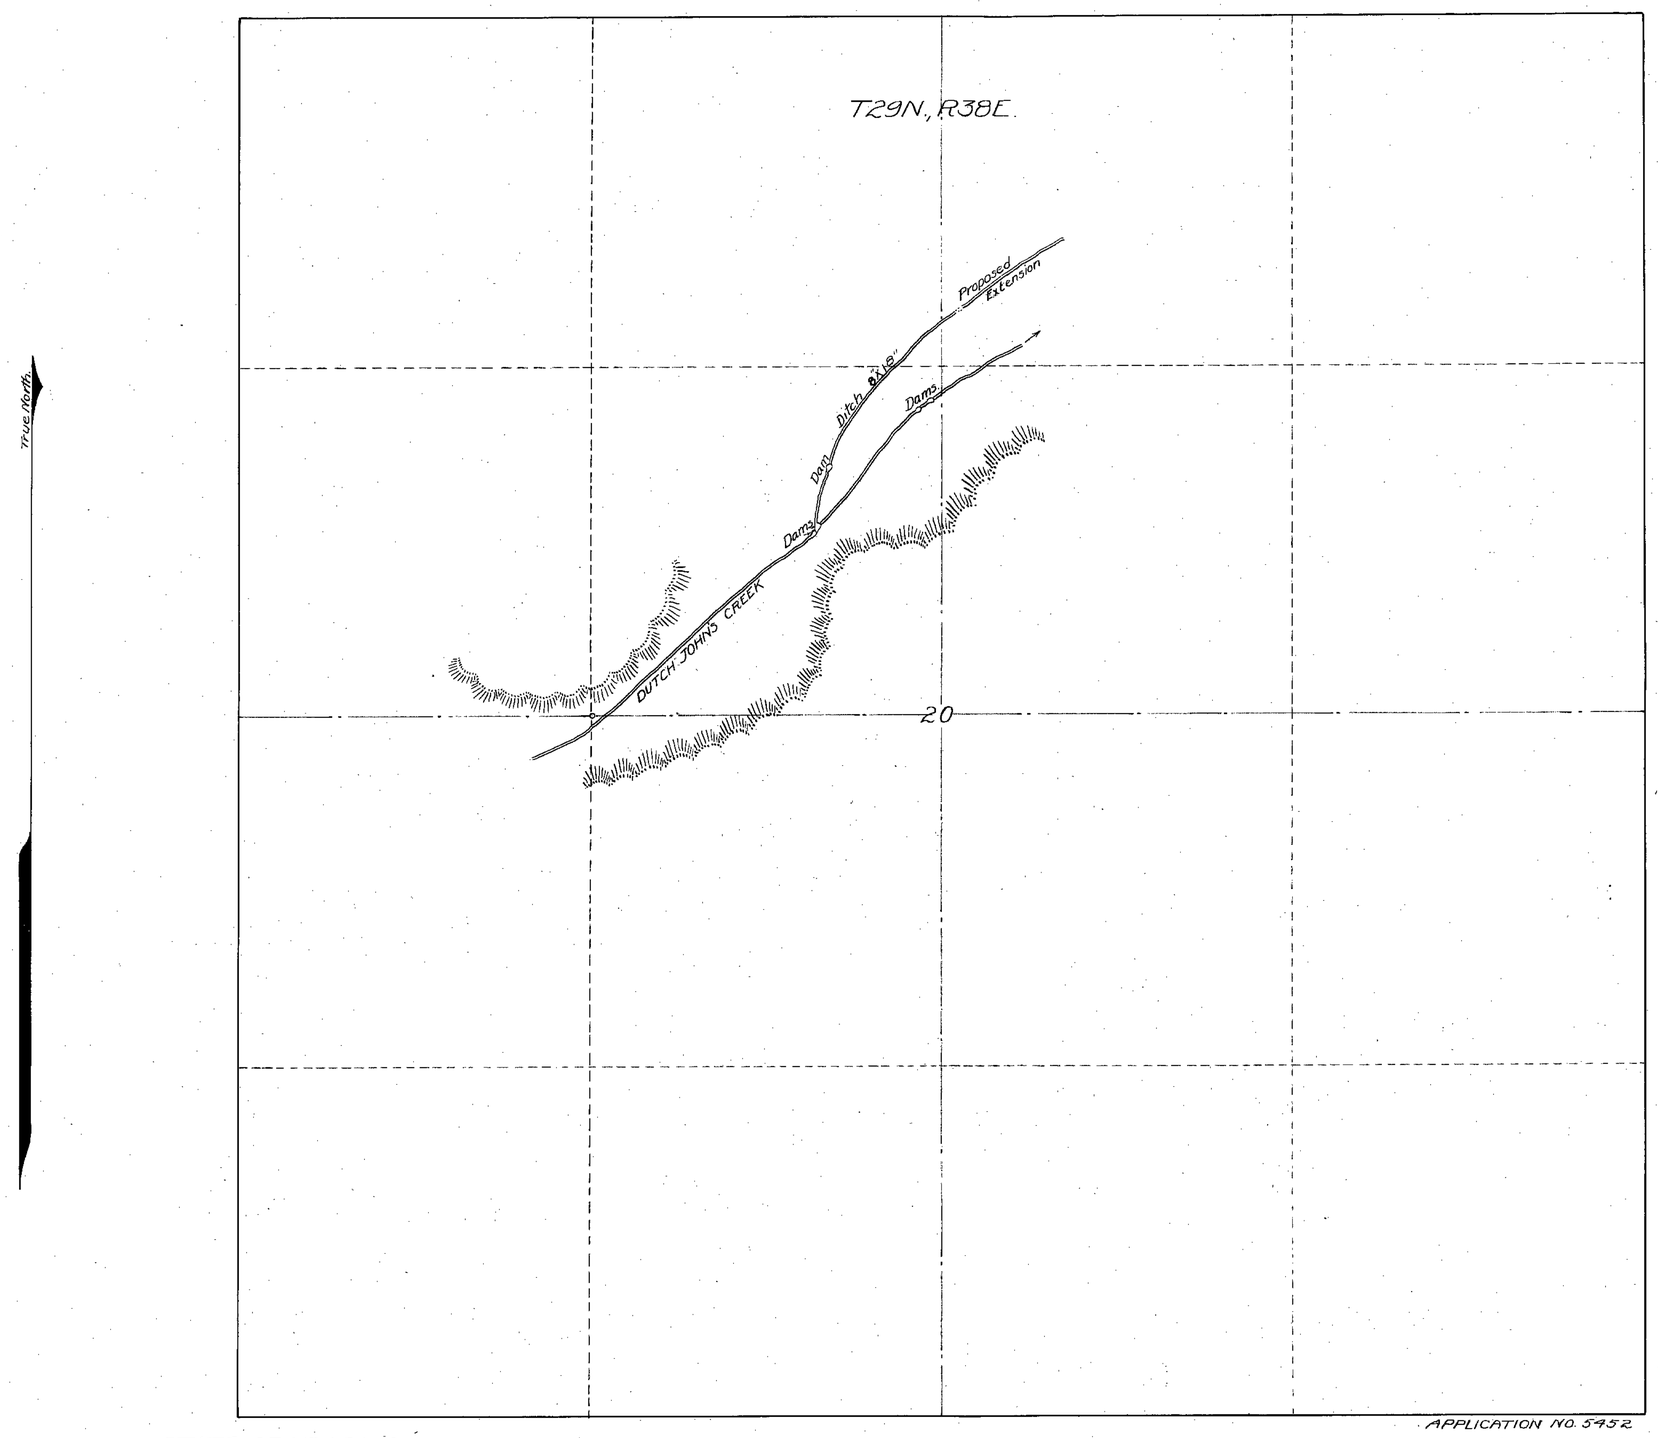

STATE OF NEVADA }
COUNTY OF HUMBOLDT } ss.

I, R.S. Richards, being first duly sworn, depose and say that the above map is a true and accurate plat of the irrigation and stock watering works as taken from the field notes of a survey made by me completed on the 7th day of Nov. 1920; that such survey was made at the instance of Sylvain Siard; that the map represents the works described in Application No. 5452, together with the location of streams and ditches in the immediate vicinity.

R.S. Richards Surveyor.

Subscribed and sworn to before me this the 22 day of Nov 1920

Notary Public in and for Humboldt County, Nevada.

Nov 24, 1920

APPLICATION NO. 5452

SYLVAIN SIARD ESTATE

MAP SHOWING WORK DONE ON
DUTCH JOHN'S CREEK.
PERSHING COUNTY
NEVADA

SCALE 1" = 300'
NOV. 1920.

R.S. RICHARDS
SURVEYOR

11-24-20

See Book 109, Page 19

5452