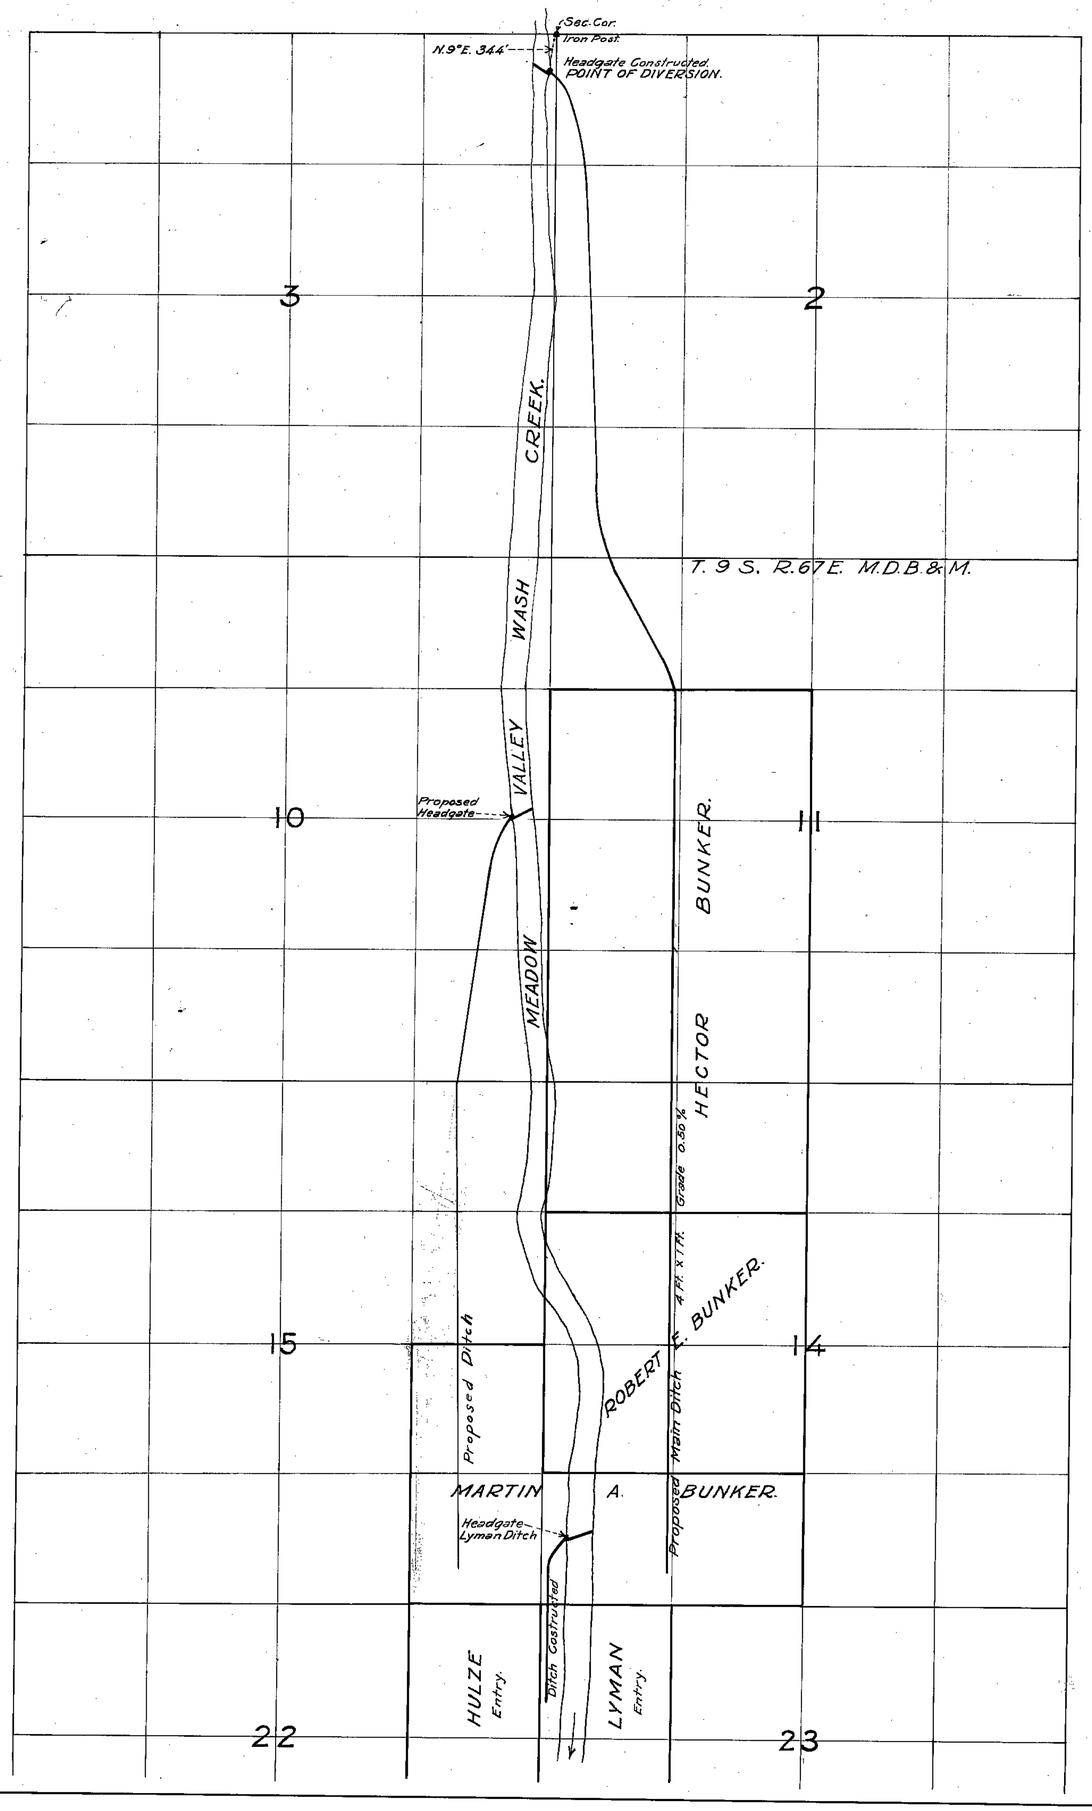

Serial No.	Owner	Twp.	Range.	Section	Subd. of Section.	Cultivated Acreage.	Descr. of Culture.	Date of Culture.
5912	Robert E. Bunker	9 S.	67 E.	14	S. ½ of N.W. ¼			
	"	9 S.	67 E.	14	N. ½ of S.W. ¼			
5913	Martin A. Bunker.	9 S.	67 E.	14	S. ½ of S.W. ¼			
	"	9 S.	67 E.	15	E. ½ of S.E. ¼			
~~5461~~ 5451	Hector Bunker	9 S.	67 E.	11	S. ½ of N.W. ¼			
	"	9 S.	67 E.	11	S.W. ¼			
	"	9 S.	67 E.	14	N. ½ of N.W. ¼			
	Lyman	9 S.	67 E.	23	W. ½ of N.W. ¼			

Scale, 800 Feet to One Inch.

State of Nevada }
County of Clark } s.s.

I, J. T. McWilliams, being first duly sworn, depose and say the above map is a true and accurate plat of the lands to be irrigated by Robert E. Bunker, Martin A. Bunker and others, as taken from the field notes of a survey made by me, completed on the 28th day of October, 1921. That the map and survey were made at the instance of the said Robert E. Bunker and Martin A. Bunker, owners of said lands, and that it truly represents the lands to be irrigated by said Robert E. Bunker and Martin A. Bunker.

J. T. McWilliams
State Water Right Surveyor.

Subscribed and sworn to before me this 25th day of November, 1921.

Henry M. Lillis
Notary Public in and for
Clark County, Nevada.

My commission expires March 9, 1923

FILED
Dec. 13, 1921
STATE ENGINEER

PLAT OF

Robert E. Bunker and Martin A. Bunker

WATER APPLICATION.

In Sections 14 and 15, Tp. 9 S., R. 67 E., M.D.B.&M.

LINCOLN COUNTY, NEVADA.

Placed in file under 5912
12-13-21

5461-5912-5913

N°	Subd	Sec	Twp	Range	Cultivated Acres	Disc. of Culture	Date 1st Culture
5451	S½ NW¼	11	9 So.	67 E.	No Cultivation		
"	SW¼	11	9 So	67 E	"		
"	N½ NW¼	14	9 So	67 E	"		

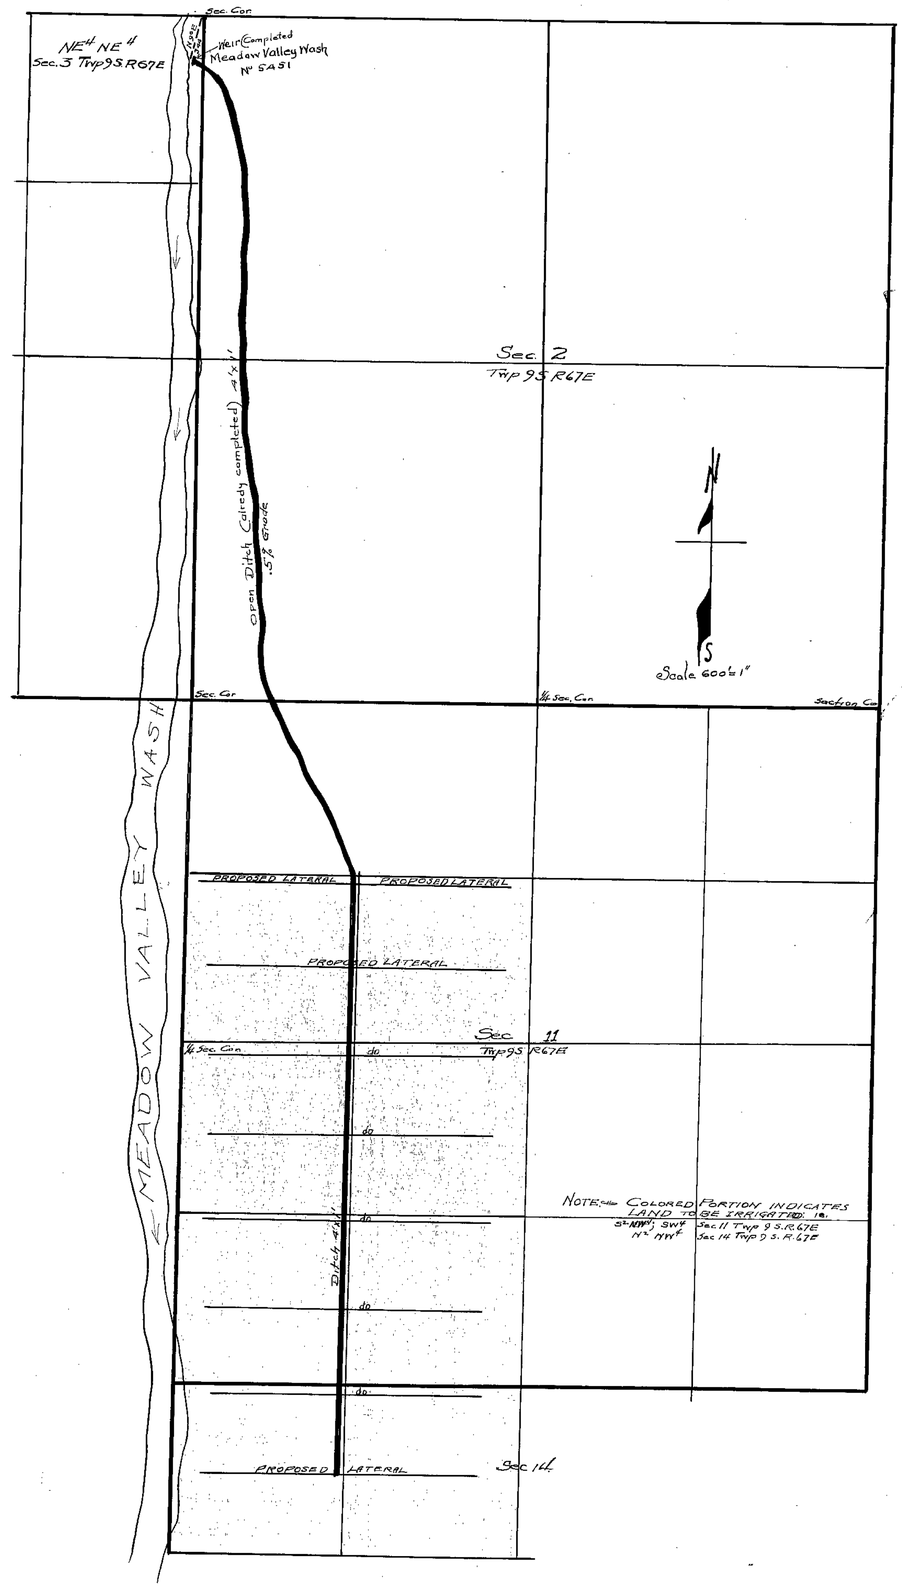

STATE OF CALIFORNIA
COUNTY OF GLENN } SS

I, Harold L. Power being duly sworn depose and say that the above map is a true and accurate plat of the Meadow Valley Wash N°5451, as taken from the field notes of a survey made by me completed December 9th 1919. That the map and survey were made at the instance of Hector Bunker, the applicant for said waters and that it truly represents the work done and to be done by said Hector Bunker.

Harold L. Power

Subscribed and sworn to before me this 12 day of March 1920

John H. Graves
Notary Public in and for Glenn Co. Calif.

MAP
of
MEADOW VALLEY WASH
WATER APPLICATION N°5451
by
Hector Bunker of Lincoln Co. Nevada
Location in N½ NE¼ Sec 3 Twp 9S. R67E. M.D.B&M.
Jan 10th 1920
H.L. Power

5461