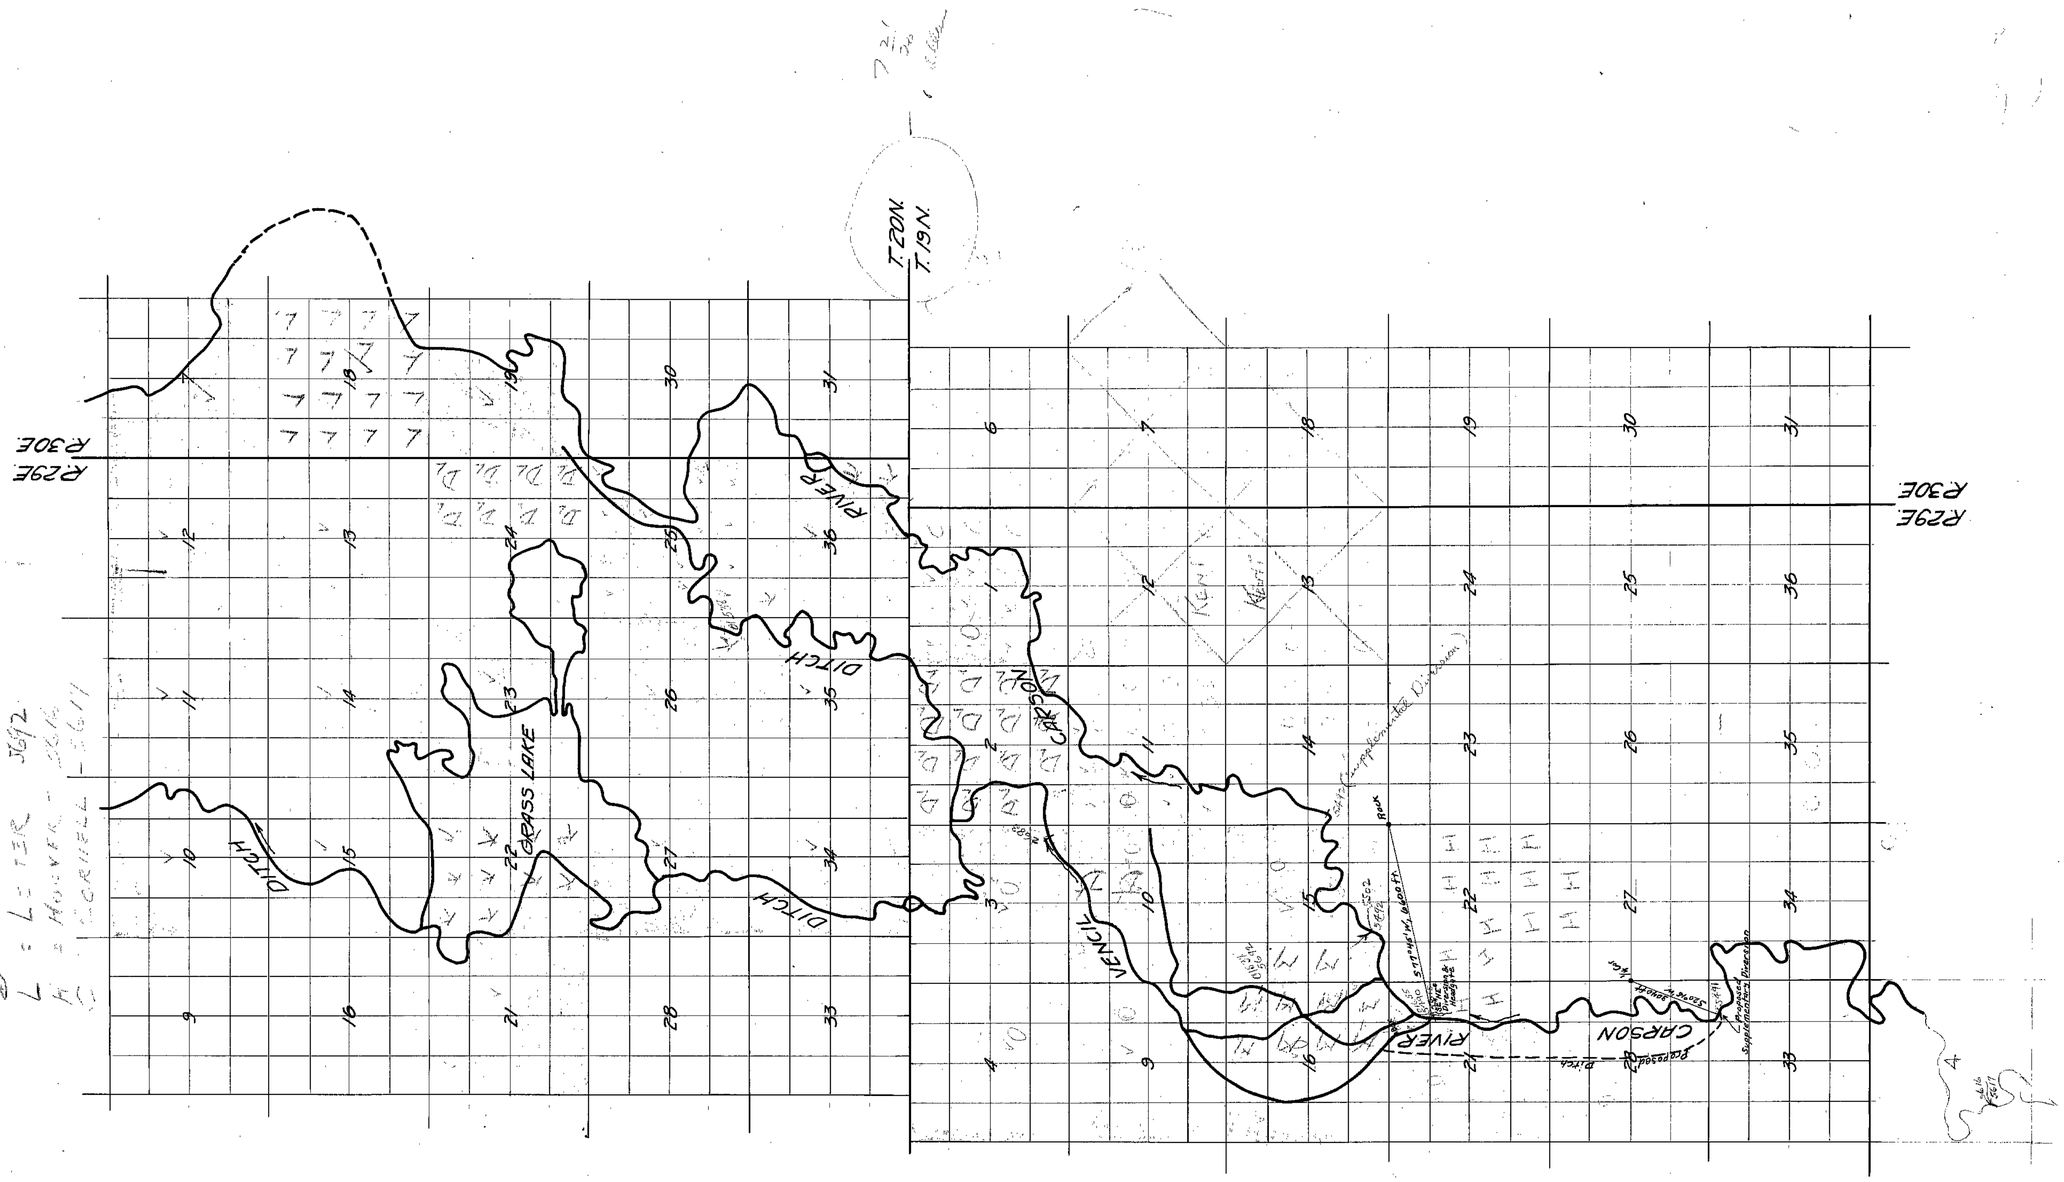

State of Nevada
County of Churchill, } S.S.

I. E. P. Osgood, being first duly sworn, depose and say that the above map is a true and accurate plat of early surveys and of the irrigation, as taken from the field notes of a survey made by me, completed on the 10th day of June 1919.

That the survey was made at the instance of True Vencil; that the map represents the works described in Application Nos. ~~5492~~ 5490 & 5491 together with the location of streams and ditches in the immediate vicinity.

E. P. Osgood.
Surveyor.

Subscribed and sworn to before me,
this 28 day of June 1919.

T. A. Jones
Notary Public in and for Churchill County, Nevada.

Location of land to be irrigated.

MAP FOR
APPROPRIATION OF WATER
BY TRUE VENCIL
June 1919 E. P. Osgood.
Scale-2 inches = 1 mile

5490 & 5491