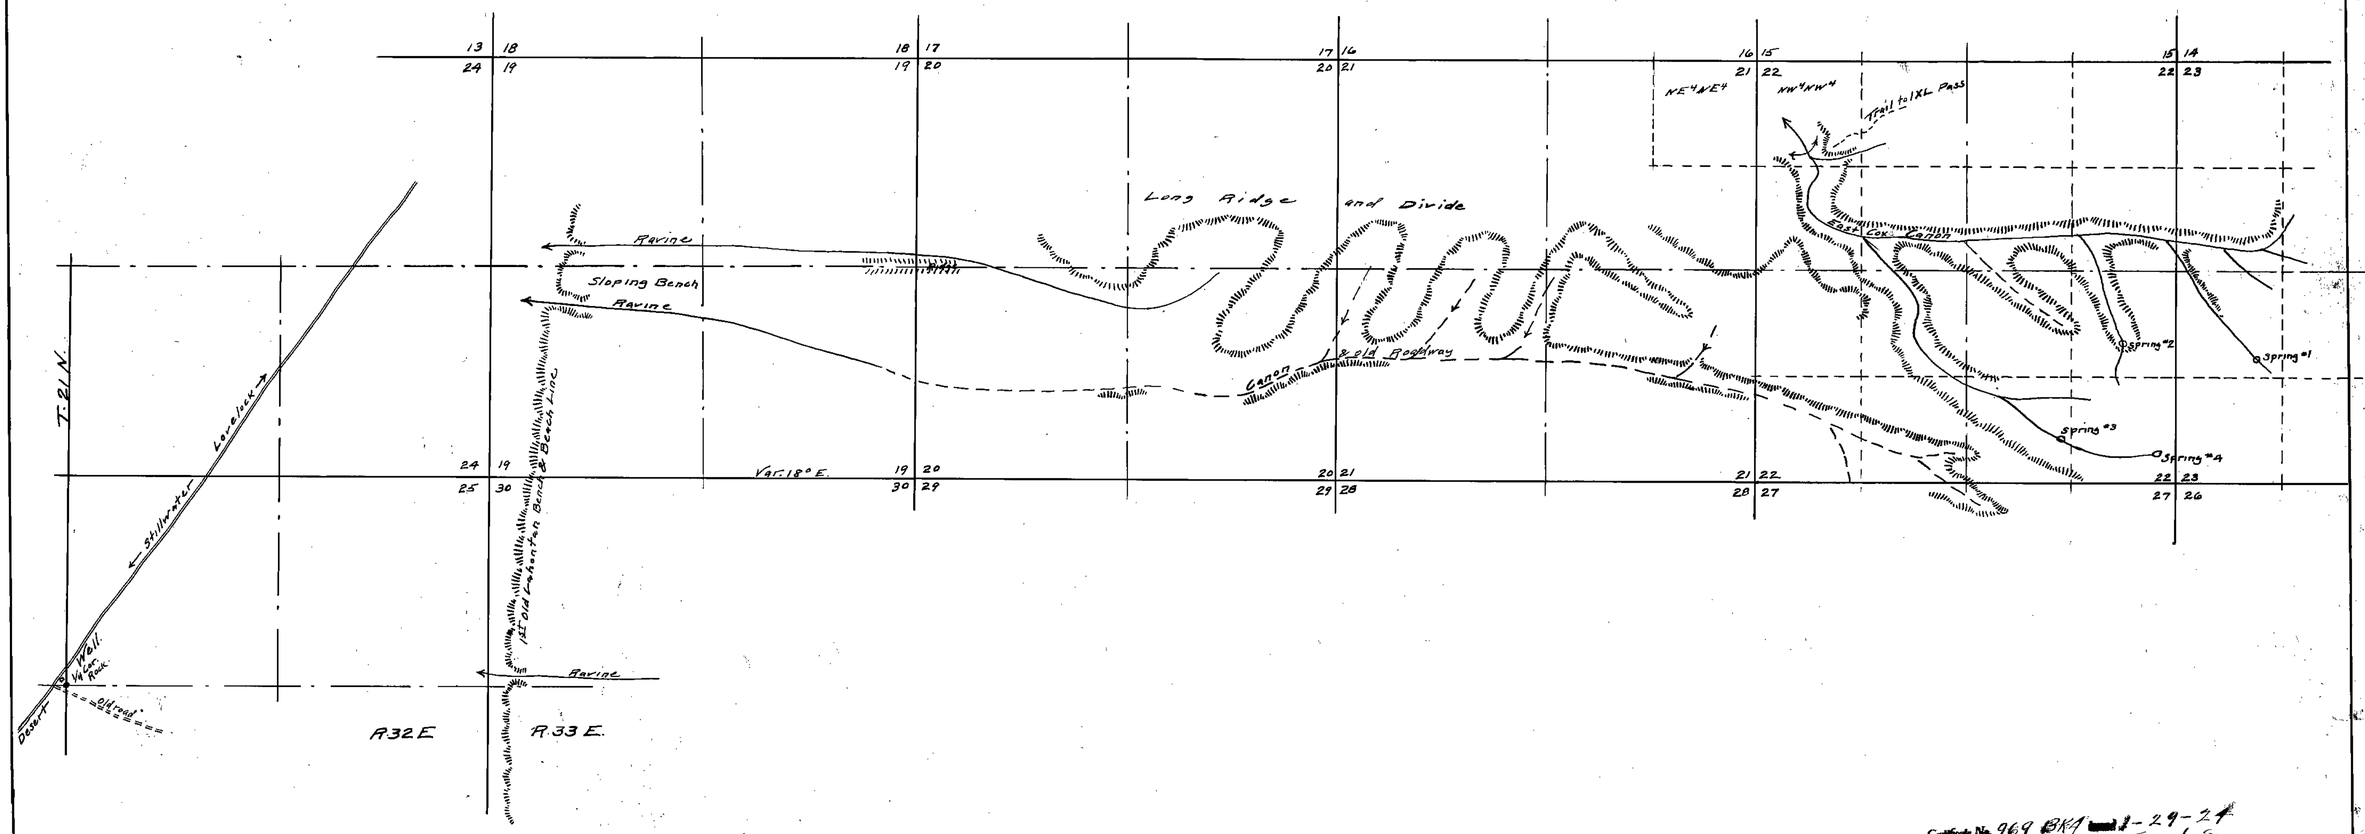

Certificate No. 969 BK1 [redacted] 1-29-24
for 0.015 c.f.s.

State of Nevada
County of Washoe } SS.

I, E.P. Osgood, being first duly sworn, depose and say that the above map is a true and accurate plat of proposed diversions as taken from the field notes of a survey made by me, completed on the 12th day of July 1919.

That the survey was made at the instance of The John W. Freeman Co., that the map represents the works described in Application No. 5508, together with the location of streams and ditches in the immediate vicinity

E.P. Osgood
Surveyor

Subscribed and sworn to before me, this 14th day of August 1919

J. J. Jeffreys
Notary Public in and for Washoe County, Nevada.

FILED
AUG 15 1919
STATE ENGINEER'S OFFICE

MAP FOR
APPROPRIATION OF WATER
FROM EAST COX CANYON SPRINGS
BY JOHN W. FREEMAN CO.
August 1919 E.P. Osgood, Eng.
Scale-1 Inch = 1000 Feet

5508