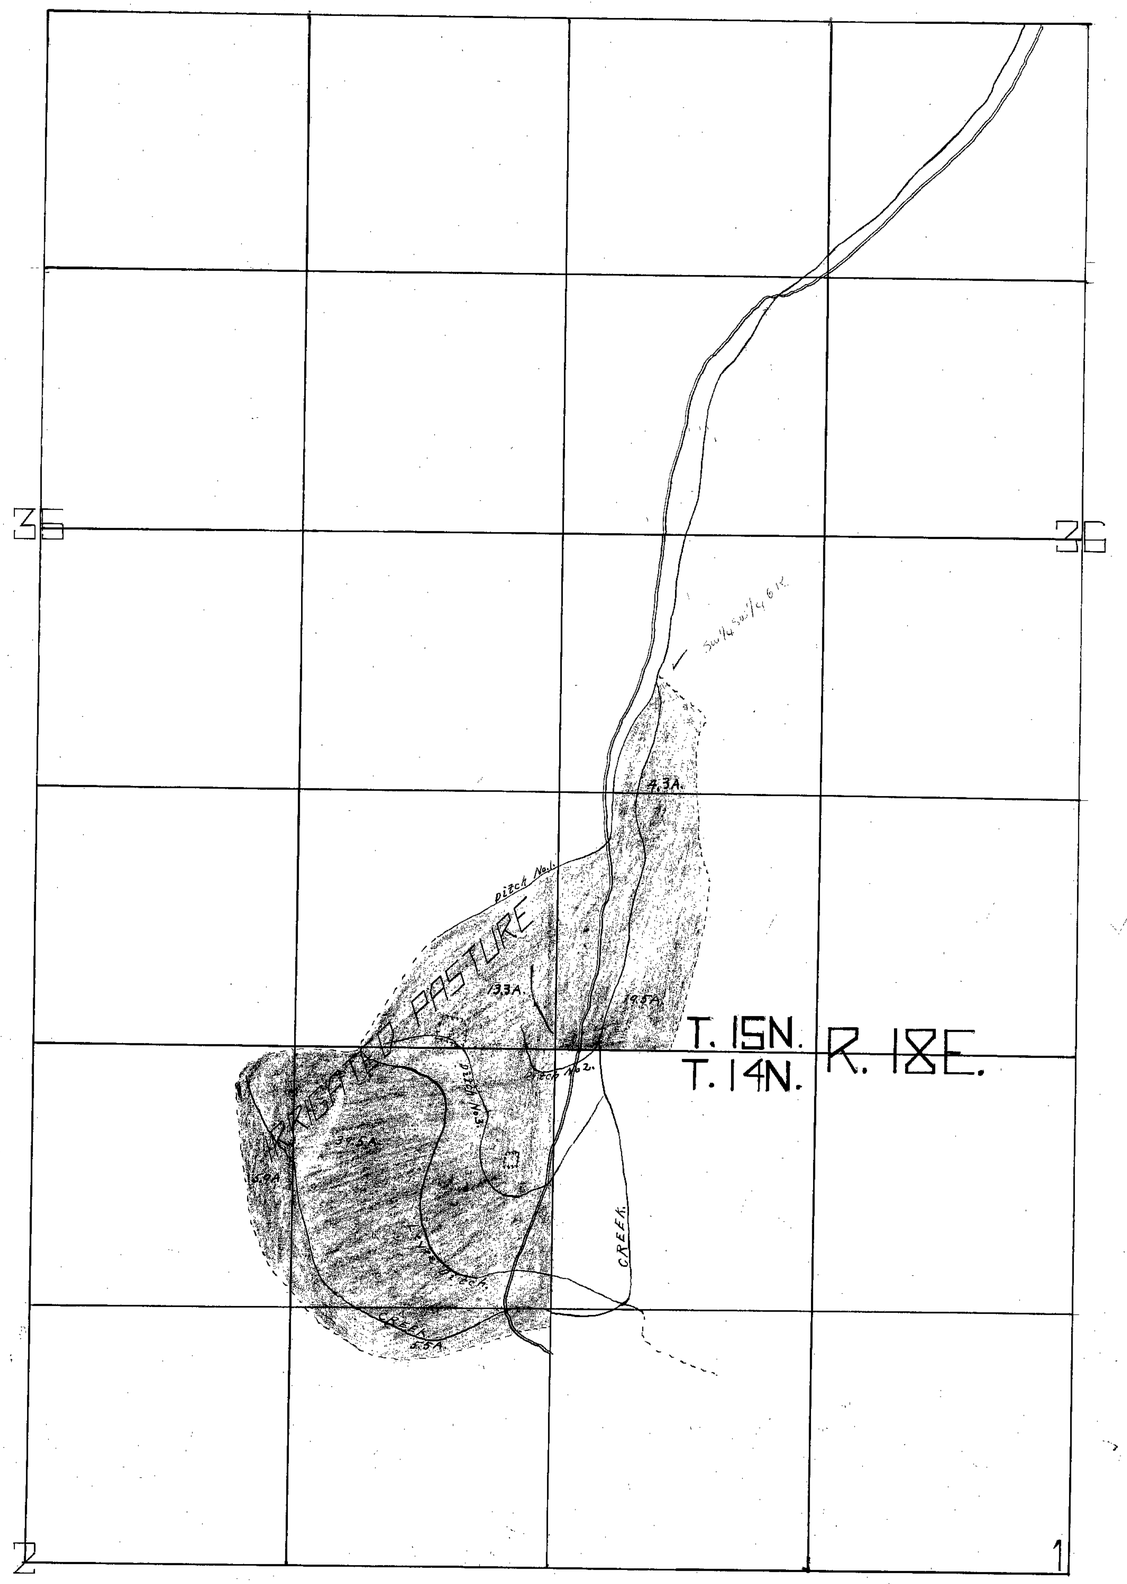

SECTION	SUB-DIVISION	TWP	RANGE	CULTIVATED ACREAGE	DESCRIPTION OF CULTURE	DATE OF FIRST CULTURE
36	NW¼ SW¼	15N.	18E.	4.3	MEADOW.	
"	SW¼ SW¼	"	"	19.5	"	
35	S.E¼ S.E¼	"	"	13.3	"	
2	N.E¼ N.E¼	14N.	"	39.5	"	
"	S.E¼ N.E¼	"	"	5.5	"	
"	N.W. N.E¼	"	"	5.9	"	
				88.0		

88.0 O.K.T.N.D.

STATE of NEVADA ss
County of Ormsby

I, E. H. Sweetland, being first duly sworn, depose and say, that the above map is a true and accurate plat of the lands irrigated by Chas. L. and Clara J. Fulstone, as taken from the field notes of a survey made by me, completed on the 22nd. day of June 1926. That the map and survey were made at the instance of Chas. L. and Clara J. Fulstone, owners of said lands, and that it truly represents the irrigated lands of Chas. L. and Clara J. Fulstone.

E. H. Sweetland.
State Water Right Surveyor.

Subscribed and sworn to before me this 1st day of January 1926.

Mabel H. Stewart.
Notary Public in and for Ormsby County, Nevada.
My commission expires

CULTURE MAP
OF A PORTION OF
LAND OWNED
BY
CHAS. L. AND CLARA J. FULSTONE.
IRRIGATED BY
NORTH CANYON CREEK.

Filed under this No
at request of Chas. L. Fulstone
June 24, 1927

FILED
Feb. 1, 1927
STATE ENGINEER'S OFFICE

1840 5519 ~~7840~~