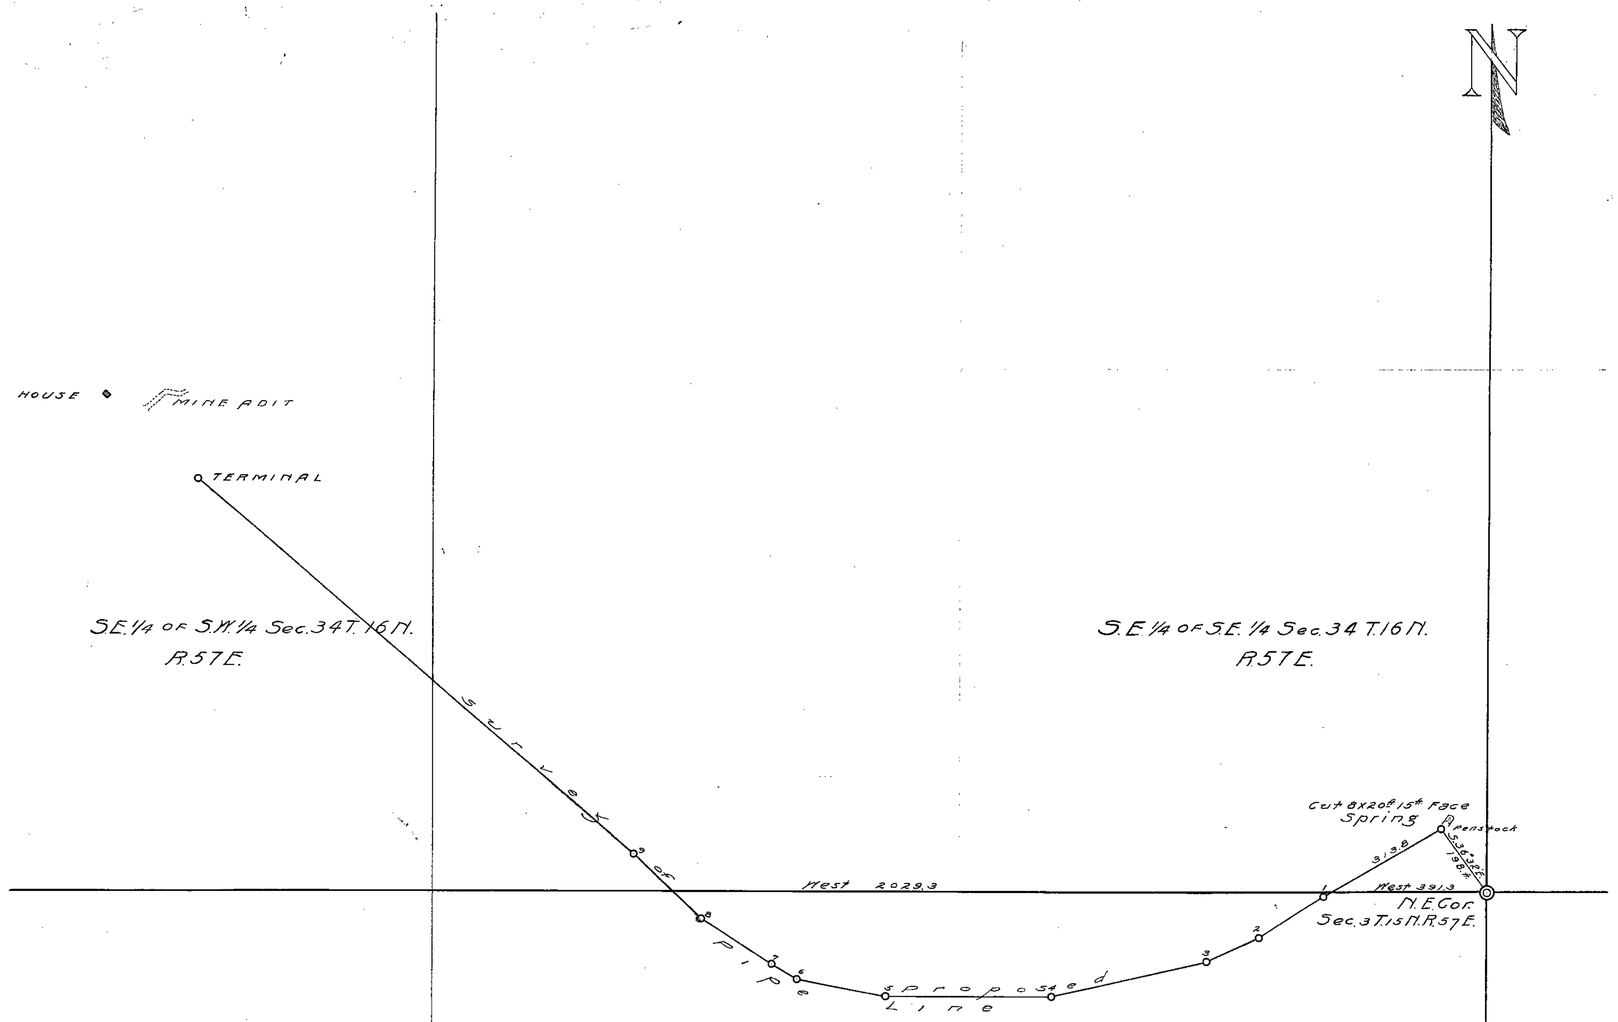

Traverse of Survey for Pipe Line

Spring to 1	S. 59°25' W.	342.0	Feet
1 " 2	S. 57°05' W.	190.0	"
2 " 3	S. 71°20' W.	143.5	"
3 " 4	S. 77°15' W.	397.2	"
4 " 5	N. 89°40' W.	416.0	"
5 " 6	N. 79°10' W.	233.4	"
6 " 7	N. 57°40' W.	72.1	"
7 " 8	N. 57°15' W.	208.8	"
8 " 9	N. 46°20' W.	236.0	"
9 to Terminal	N. 49°20' W.	1442.2	"

STATE OF NEVADA }
County of White Pine } ss.

I, J. W. Pyce, being first duly sworn depose and say that the above map is a true and accurate plat of the "HIT or MISS" proposed pipe line as taken from the field notes of a survey made by me completed on the 2nd day of JUNE, 1920; that the map represents the works described in Application No. 5520, together with the location of source of supply, proposed penstock, mill site and other mill and mine buildings in the immediate vicinity.

J. W. Pyce Surveyor.

Subscribed and sworn to before me this the 3rd day of June 1920.

Lewis F. Muir
Notary Public in and for
White Pine County, Nevada.

PLAT OF "HIT OR MISS" PIPE LINE

Application No. 5520

W. M. Harwood Applicant

Scale:
200 FT = 1 INCH

5520