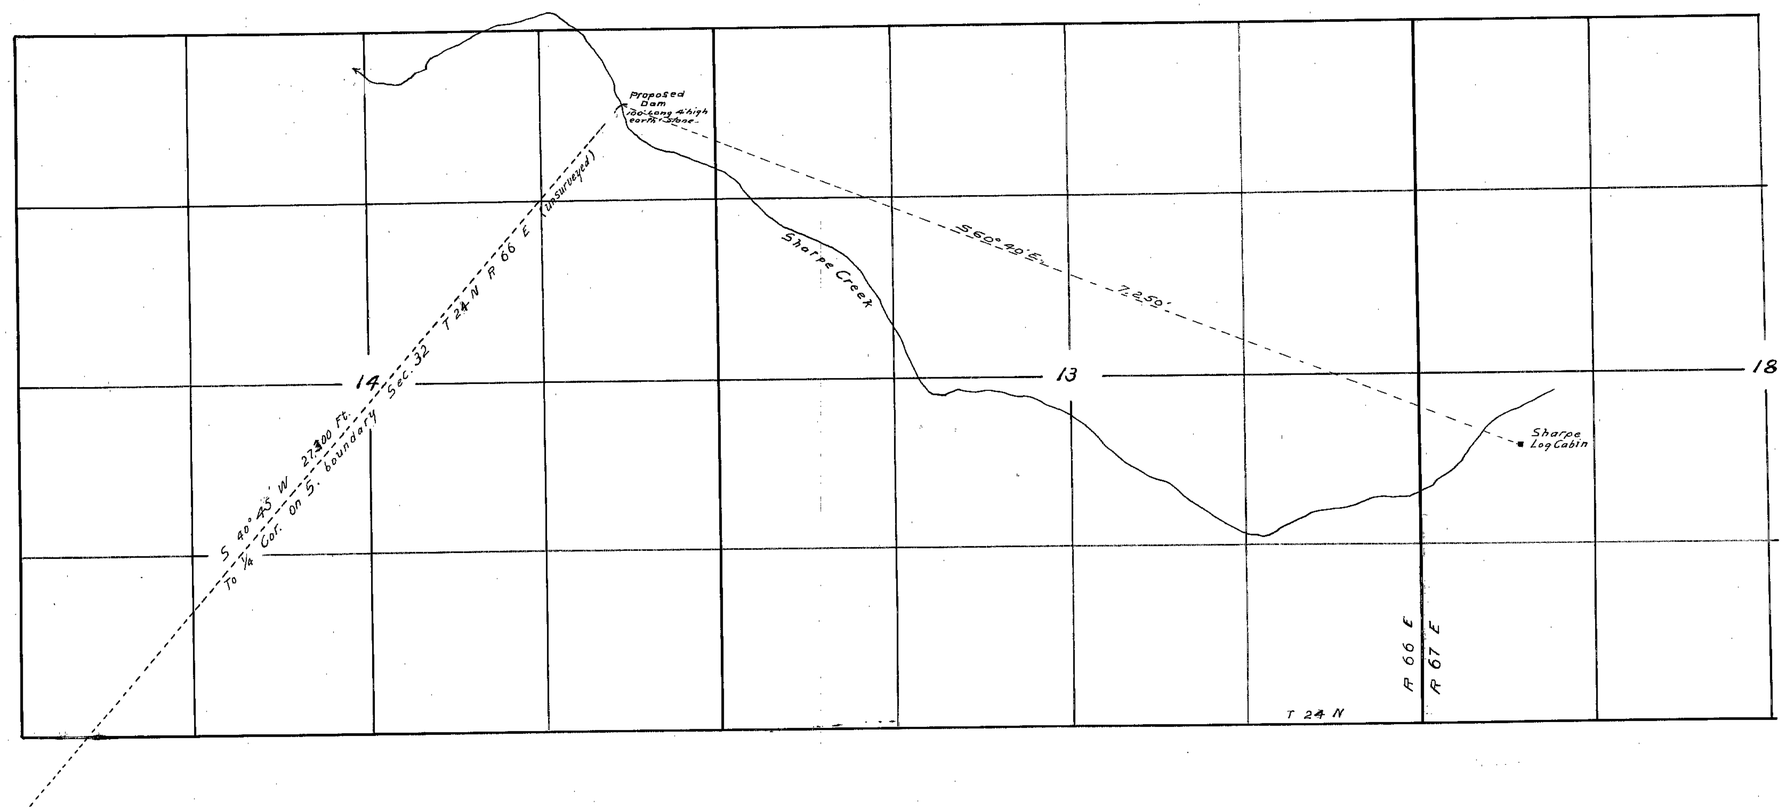

CERTIFICATE of SURVEYOR.

STATE OF NEVADA
COUNTY OF WHITE PINE } s.s.

I, F. W. Millard, of Ely, White Pine County Nevada, hereby certify that the above map is a true and accurate plat of the Andrew Boundy stock watering works as taken from the field notes of a survey made by me, completed on the 14th day of June 1922. That the map and survey were made at the instance of Andrew Boundy, owner of said works and that it truly represents the works described in Application No. 5571.

F. W. Millard
Surveyor

Subscribed and sworn to before me this 30th day of October 1922.

W. Raggans
Notary Public in and for White Pine County Nev.

March 26, 1923

CERTIFICATE NO. ISSUED

MAP for PERMIT No. 5571
Showing improvements on SHARPE CREEK with reference to the Sharpe Cabin
Scale 1 In. = 600 Ft.

E.M. & S. 10/30/22

5571