Section	Subdivision	Township	Range	Cultivated Acerage	Description of culture	Date of first Culture
9	SW 1/4 of SW 1/4	9 N	29 E	12	Mixed Garden Orchard w/Alfalfa	
8	SE 1/4 of SE 1/4	9 N	29 E	1.2	Garden & Orchard	

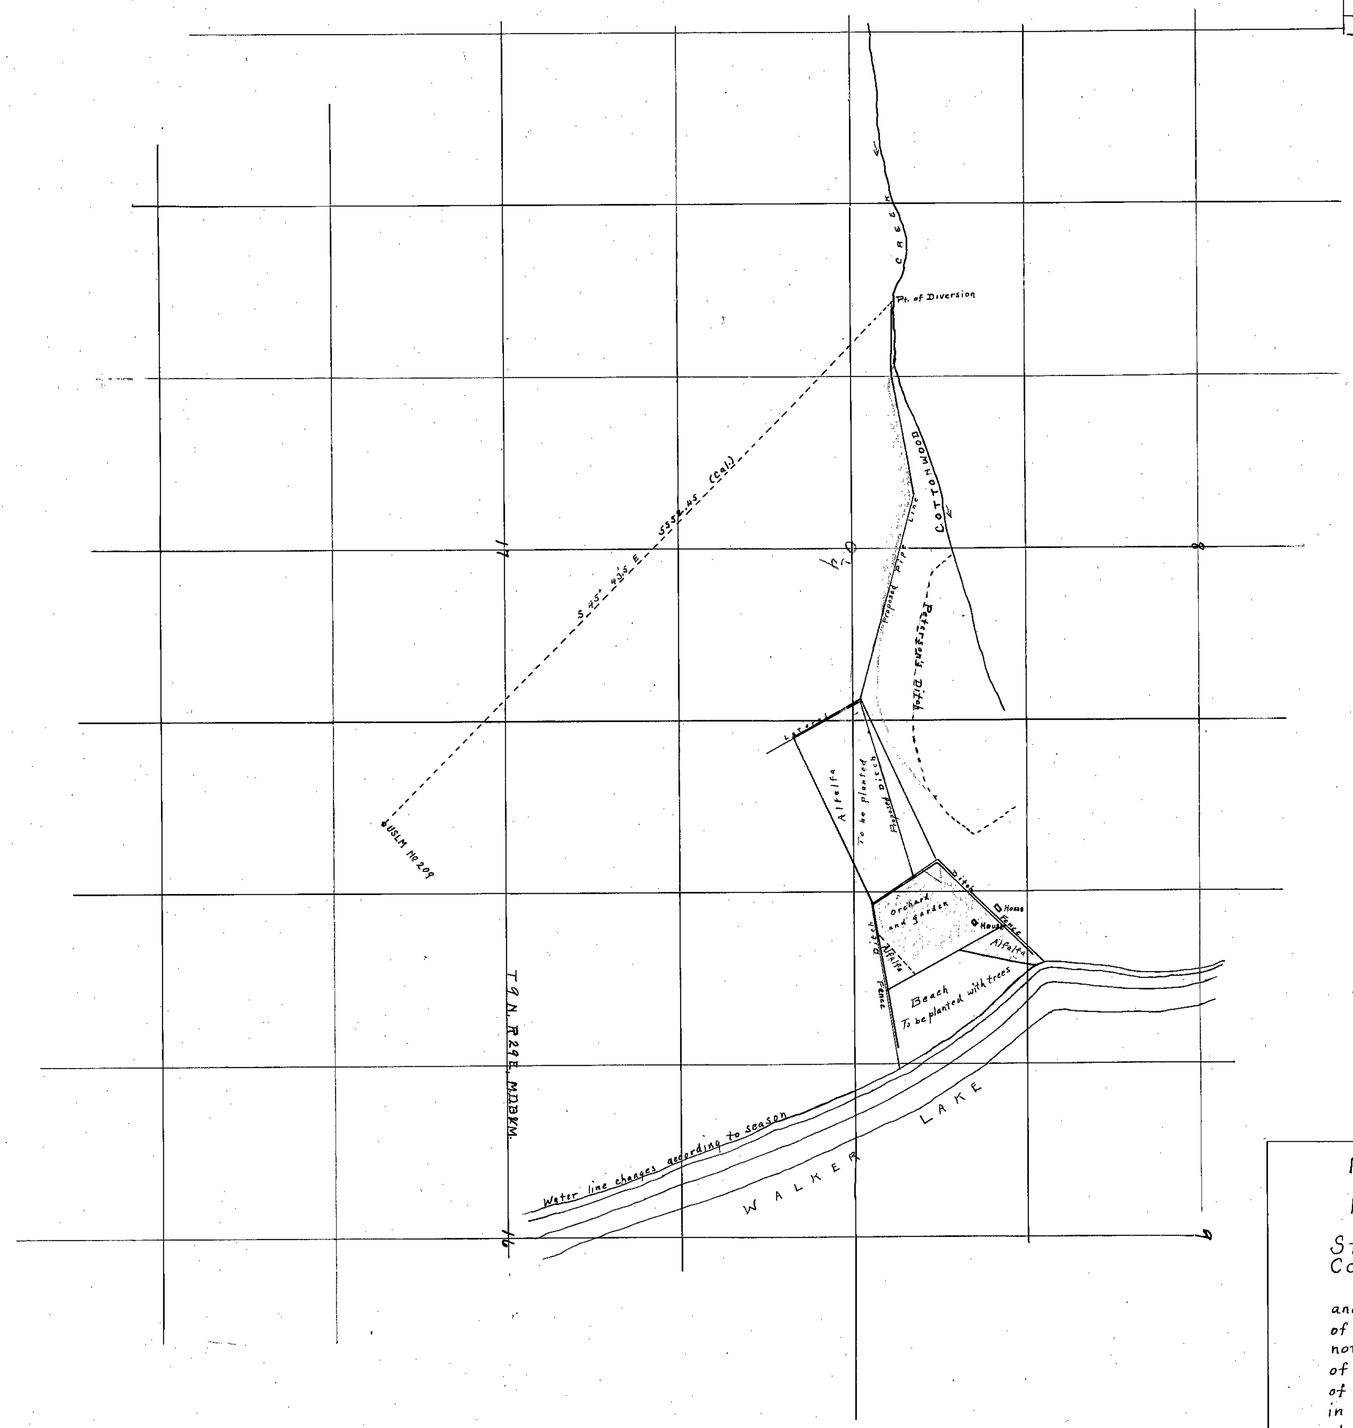

Map of Knopf Irrigation Project
Serial No 5596
Michael Knopf, appropriator.

STATE OF NEVADA }
COUNTY OF MINERAL } ss

I, John B. Platts, being first duly sworn, depose and say that the above map is a true and accurate plat of the Knopf irrigation works, as taken from the field notes of a survey made by me completed on the 6th day of July, 1919; that such survey was made at the instance of Michael Knopf; the map represents the works described in Application No 5596, together with the location of streams and ditches in the immediate vicinity.

J.B. Platts, Surveyor.

Subscribed and sworn to before me this, the 9th day of September, 1920

Rita D. Miller
Notary Public in and for Mineral County, Nevada.

5596