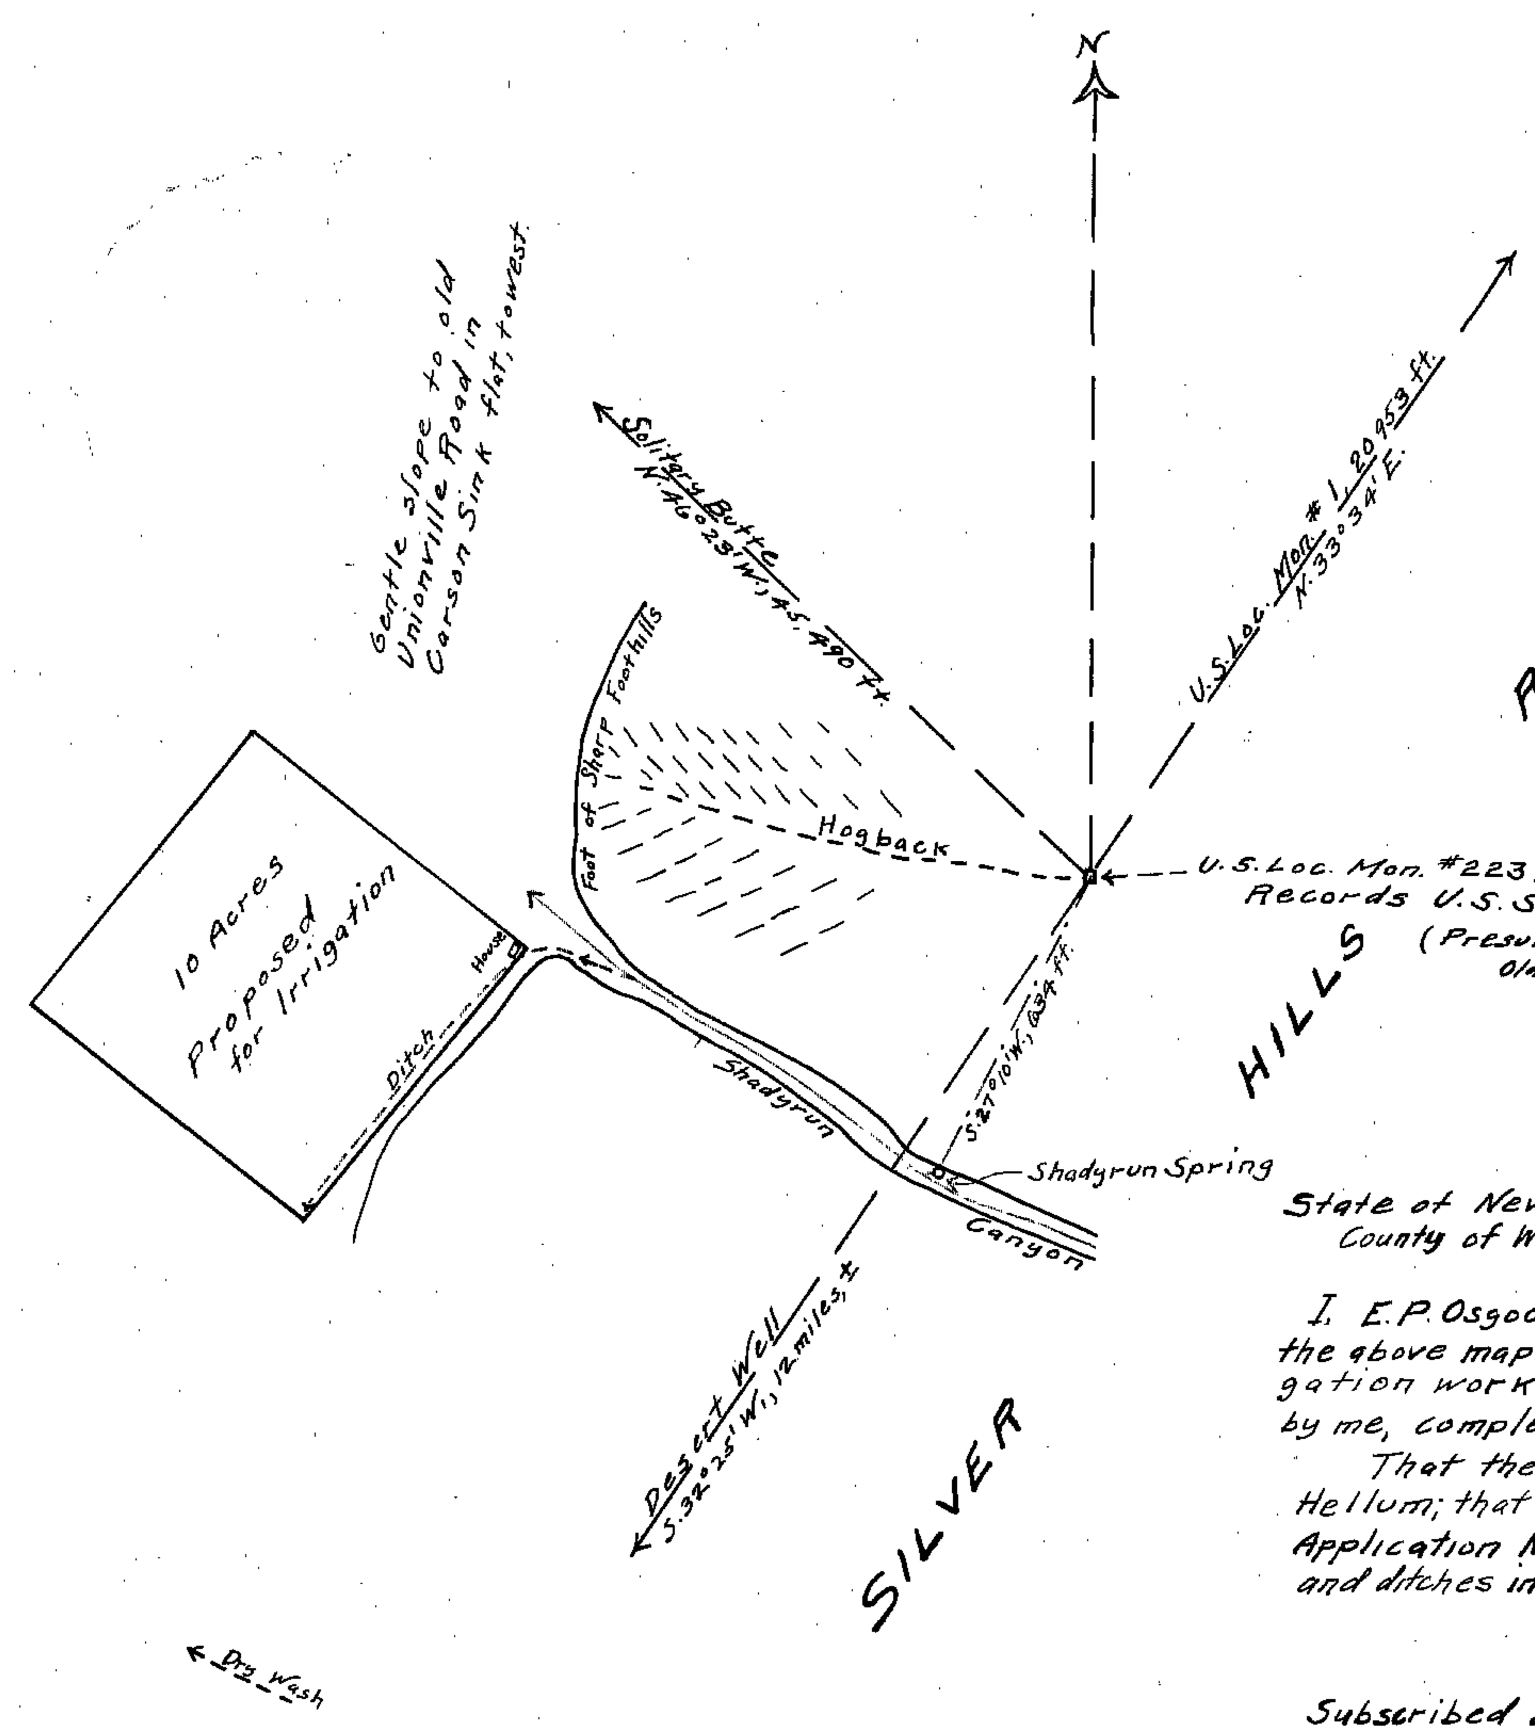

State of Nevada
County of Washoe } SS.

I, E.P. Osgood, being first duly sworn, depose and say that the above map is a true and accurate plat of proposed irrigation works, as taken from the field notes of surveys made by me, completed on Nov. 25th, 1908 and August 22, 1910.

That the survey was made at the instance of J.J. Hellum; that the map represents the works described in Application No. 5603, together with the location of streams and ditches in the immediate vicinity

E. P. Osgood
Surveyor.

Subscribed and sworn to before me,
this 16th day of Sept. 1920

C.H. Knot
Notary Public in and for Washoe County, Nevada.

SEP 17 1920

Certificate No. 668 BK4 issued 11-21-22.
for 0.015 c.f.s.

9/17/20

APPLICATION NO. 5603
for
SHADYRUN SPRING
by
J. J. HELLUM
Fallon, Churchill, County, Nevada
Scale:- 1" = 300'

5603