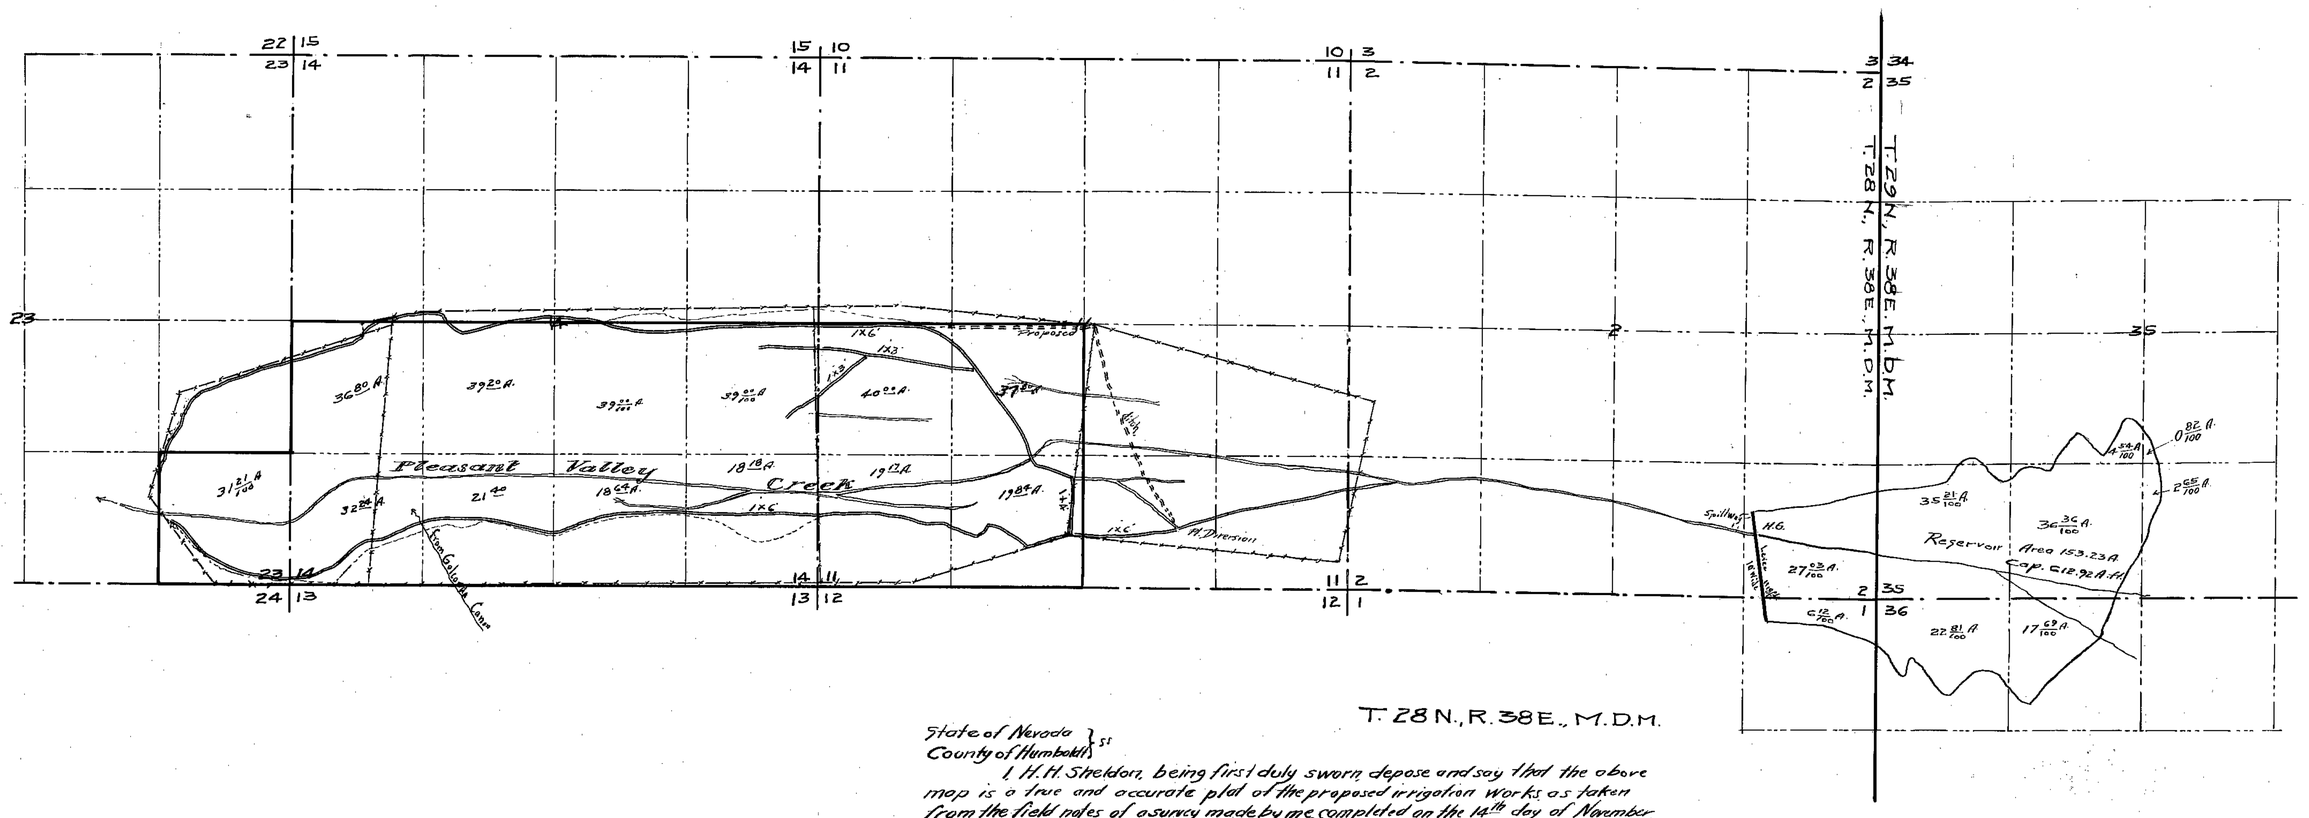

T. 28 N., R. 38 E., M.D.M.

State of Nevada }ss
County of Humboldt

I, H. H. Sheldon, being first duly sworn, depose and say that the above map is a true and accurate plat of the proposed irrigation works as taken from the field notes of a survey made by me, completed on the 14th day of November, 1922; that such survey was made at the instance of W. H. Cooper; that the map represents the works described in Application No. 5612, together with the location of streams and ditches in the immediate vicinity.

H. H. Sheldon
State Water Right Surveyor

Subscribed and sworn to before me this the 8th day of February, 1923

J. W. Dignan
Notary Public in and for Humboldt Co., Nevada.

FILED
Feb. 12, 1924.
State Engineer's Office

MAP
OF
COOPER & SON & OLIVE COOPER'S
PROPOSED SYSTEM OF IRRIGATION
UNDER
PERMIT No. 5612
PLEASANT VALLEY CREEK
PERSHING COUNTY, NEVADA
FEB. 1924, SCALE 1" = 800'

5612

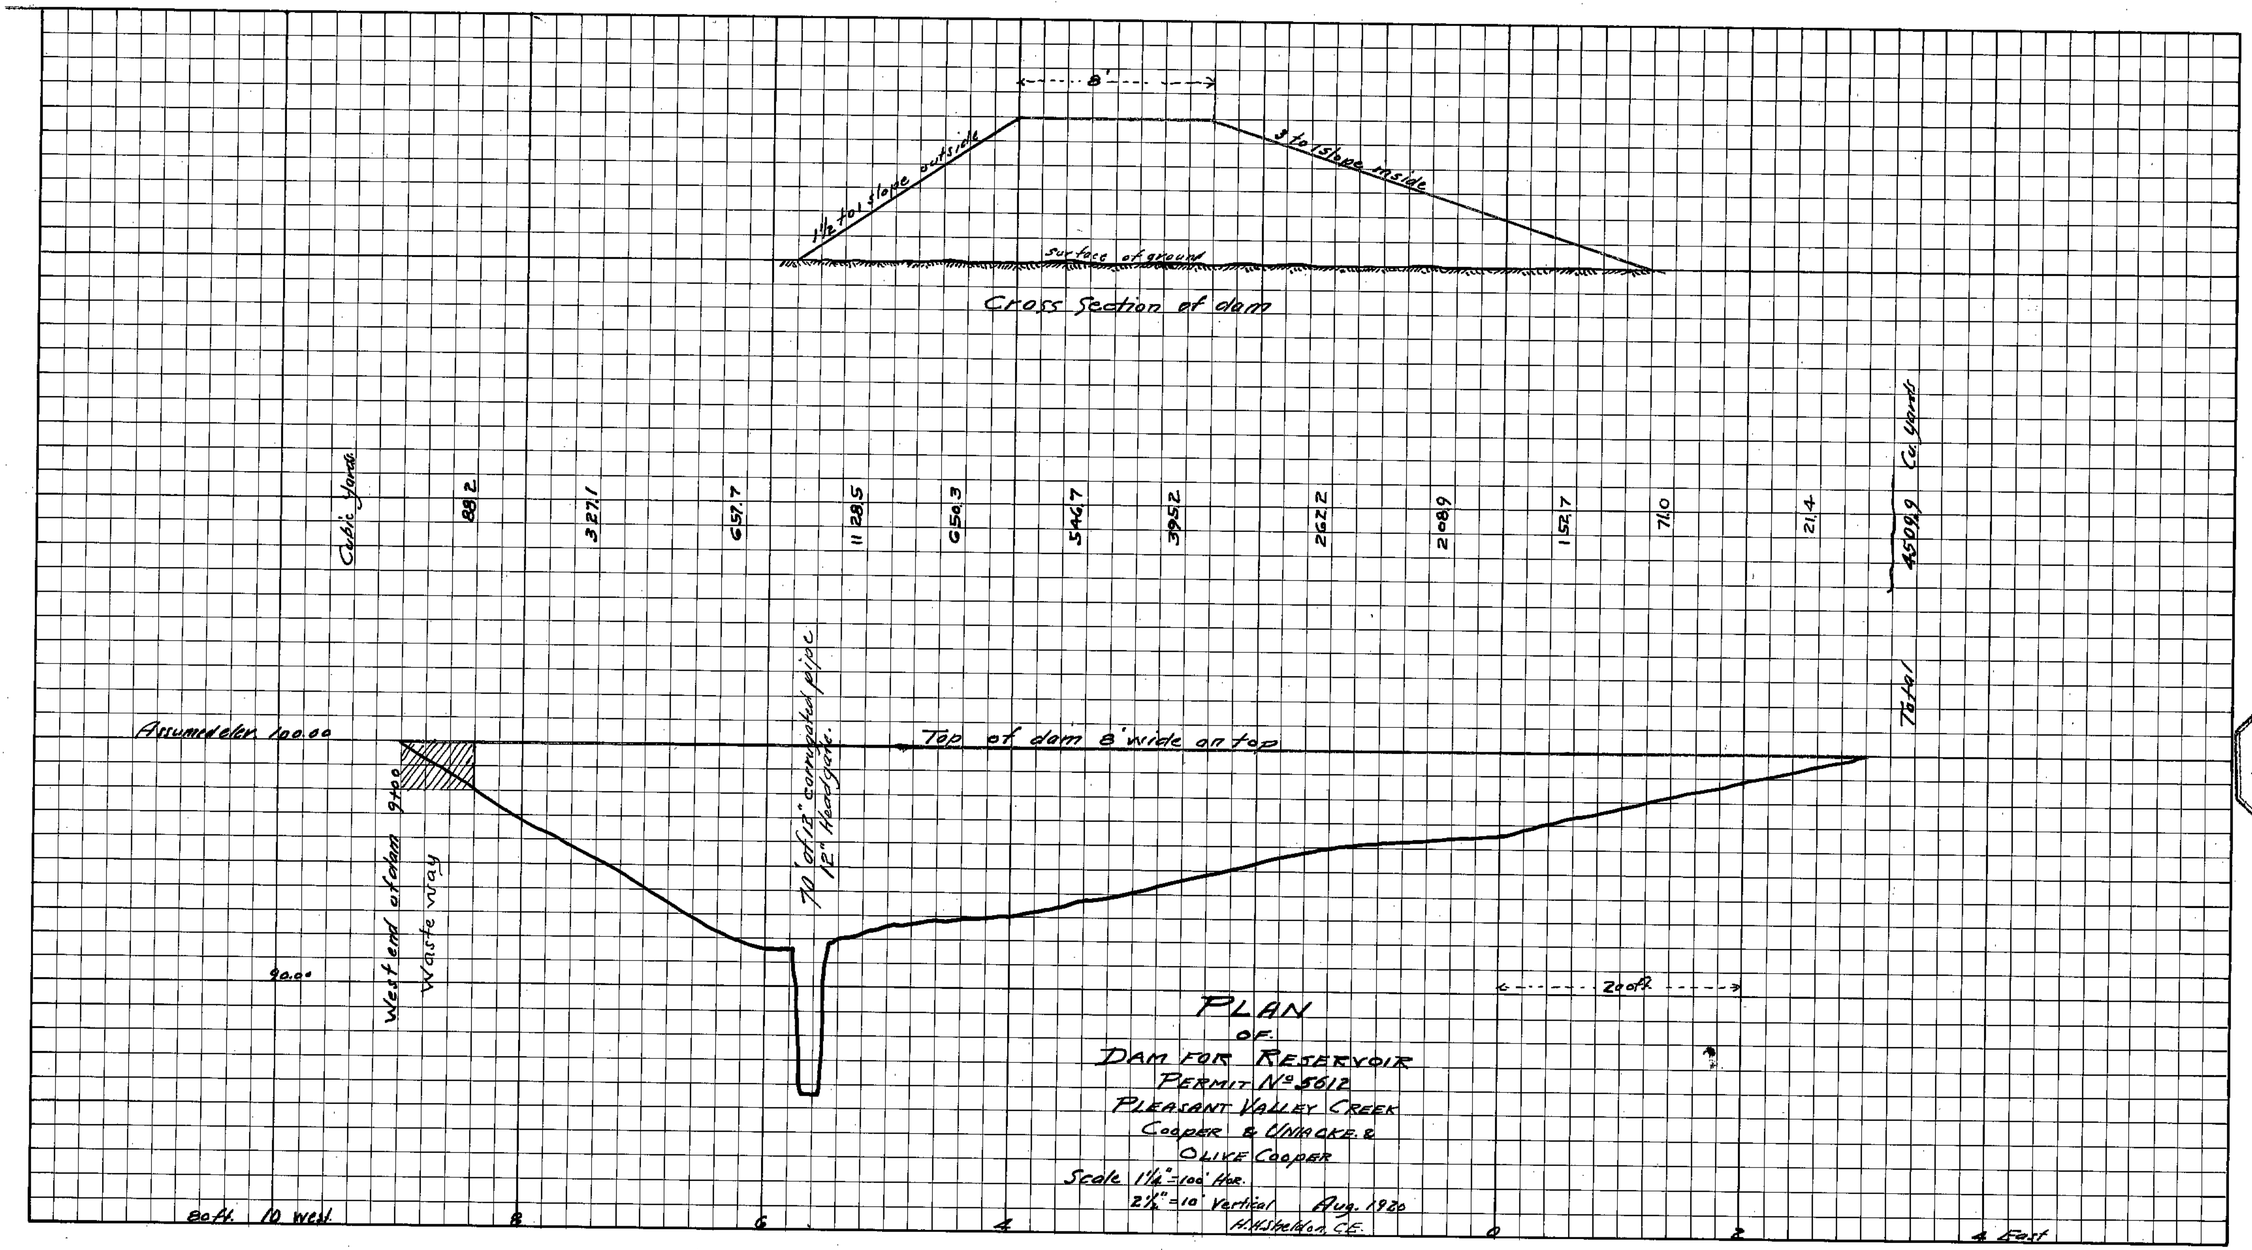

FILED
Feb. 21, 1924
STATE ENGINEER'S OFFICE

STATE ENGINEER
FEB 21 '24
RECEIVED

Supplemental 5612