Section	Sub-division	Township	Range	Cultivated acreage	Description of Culture	Date of first Culture

Township 39 North Range 51 East M.D.M.

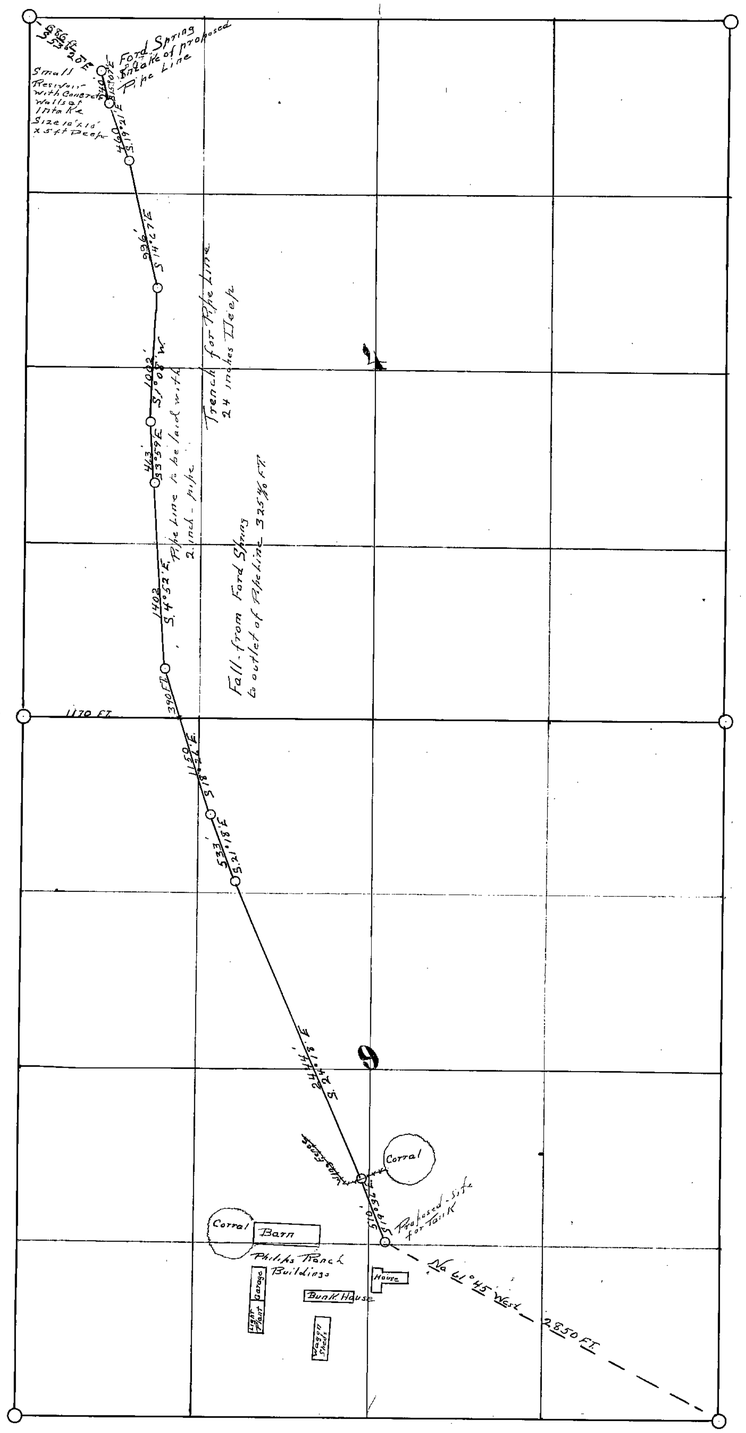

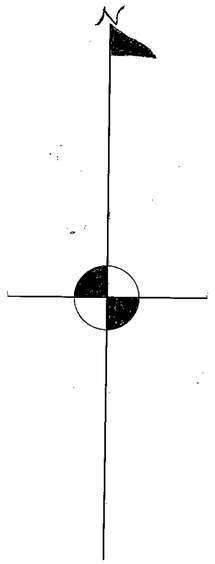

State of Nevada.
County of ELKO ss.

I, John W. King, being first duly sworn, depose and say that the above map is a true and accurate plat of the pipe line works, as taken from the field notes of a survey made by me completed on the 26th day of June 1922; that such survey was made at the instance of J.N. Phillips; that the map represents the works described in Application No. 5613, together with the locations of streams and ditches in the immediate vicinity.

John W. King
State Water Right Surveyor.

Subscribed and sworn to before me this 30th day of June 1922

H. L. Castle
Notary Public in and for Elko County
Nevada
My Commission Expires
Jan 11-1923

FILED
July 12, 1922
STATE ENGINEER'S OFFICE

MAP OF PIPE LINE OF J.N. PHILLIPS FROM FORD SPRING

PERMIT NO. 5613

TOWNSHIP 39 N. RANGE 51 EAST

TUSCARORA NEVADA

SCALE 600 FT. = 1 inch

5613