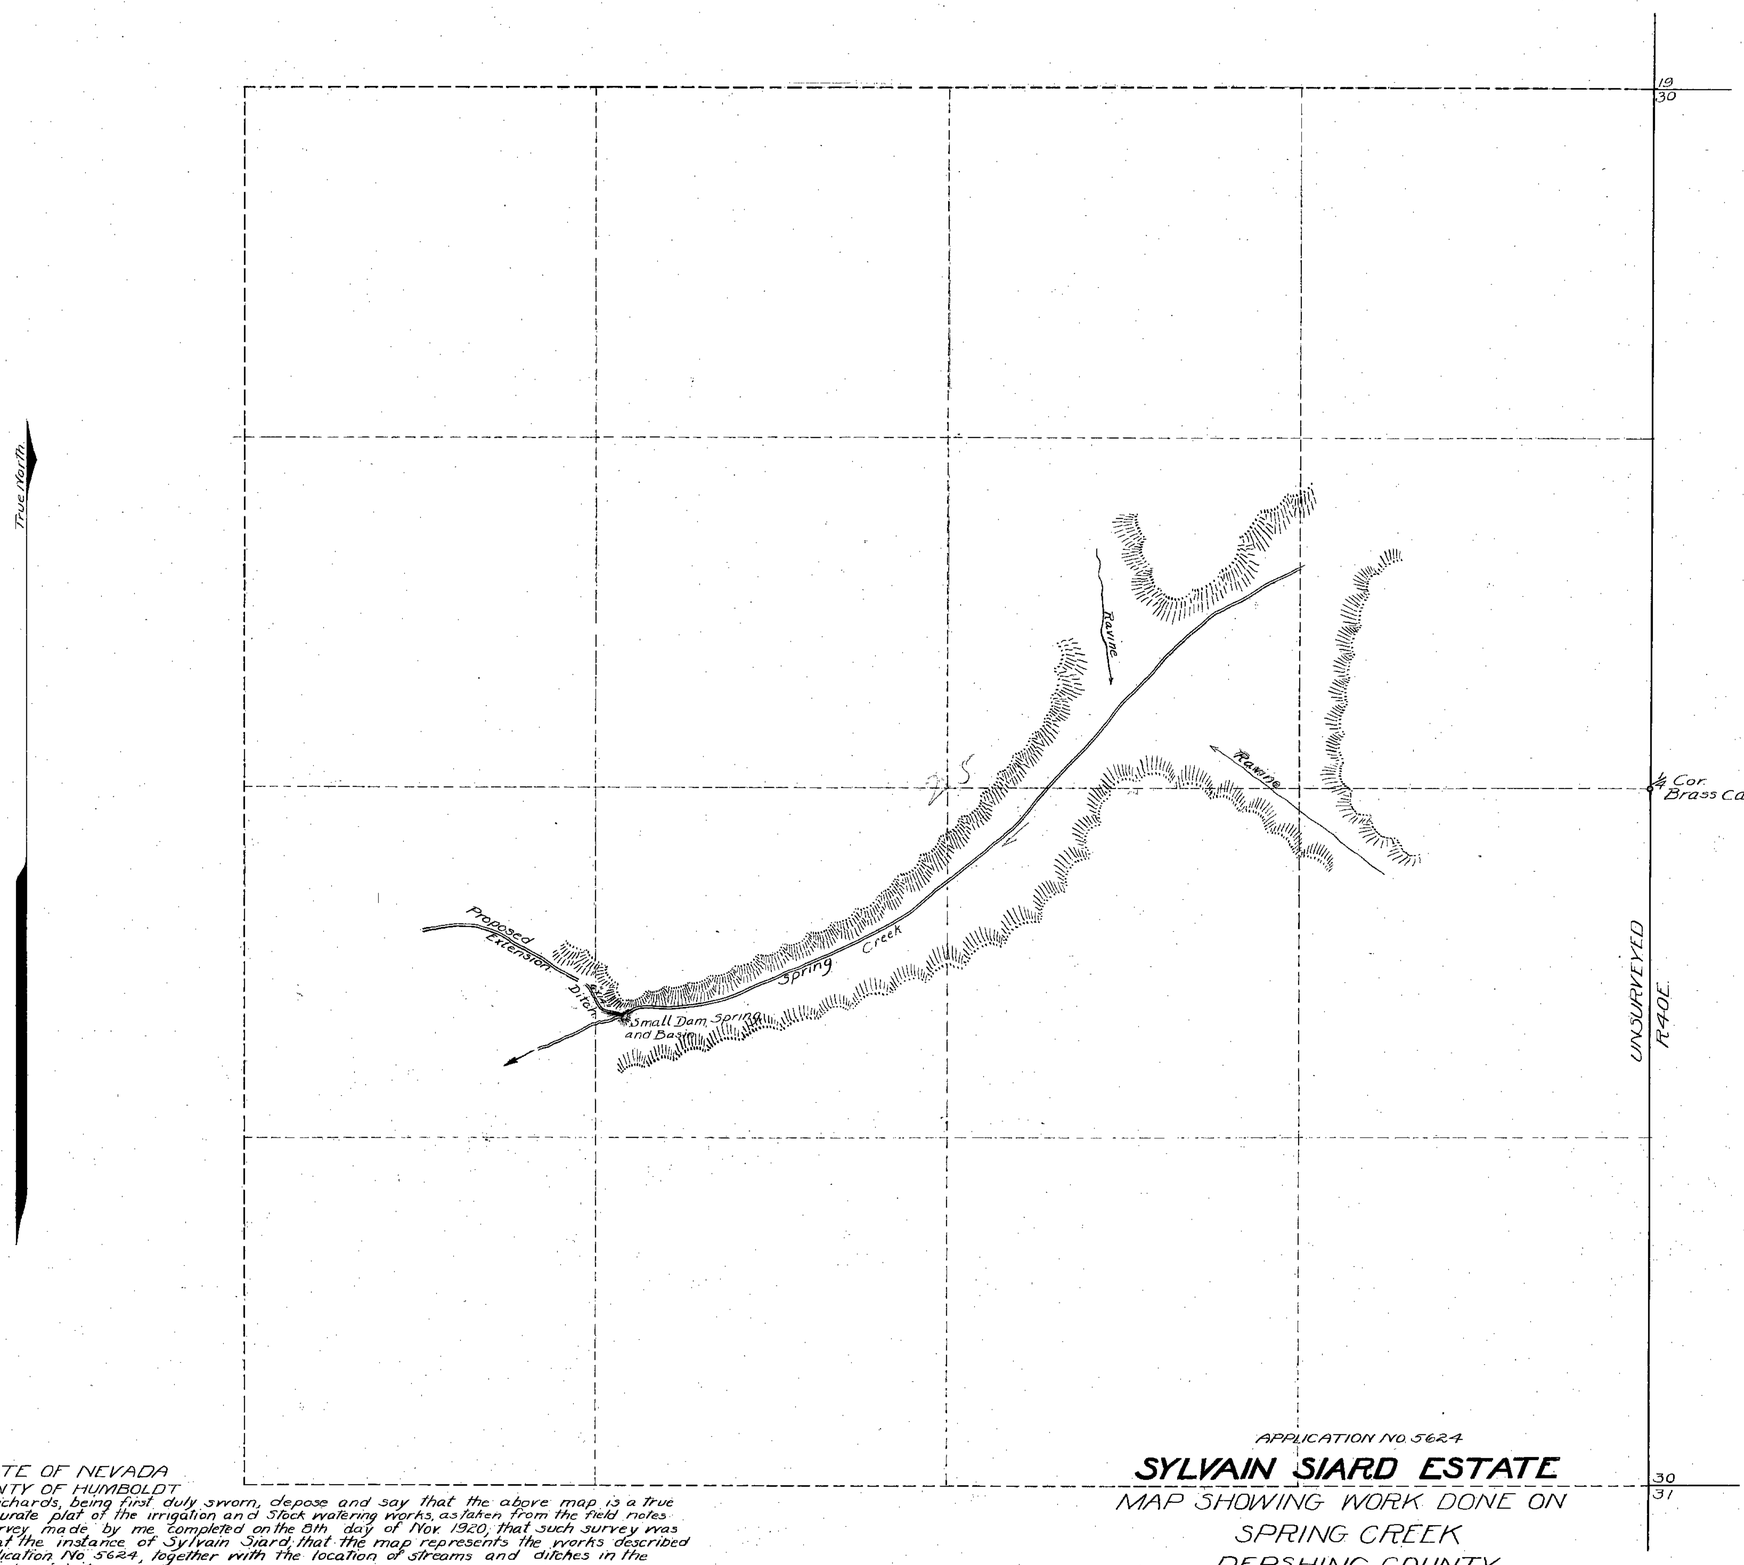

FILED
2/3/21
STATE ENGINEER'S OFFICE

acknowledged

APPLICATION NO. 5624

SYLVAIN SIARD ESTATE

MAP SHOWING WORK DONE ON
SPRING CREEK
PERSHING COUNTY
NEVADA

SCALE 1" = 300'

NOV. 1920.

R.S. RICHARDS
SURVEYOR.

STATE OF NEVADA
COUNTY OF HUMBOLDT

I, R.S. Richards, being first duly sworn, depose and say that the above map is a true and accurate plat of the irrigation and Stock watering works, as taken from the field notes of a survey made by me completed on the 8th day of Nov. 1920, that such survey was made at the instance of Sylvain Siard, that the map represents the works described in Application No. 5624, together with the location of streams and ditches in the immediate vicinity.

R.S. Richards Surveyor.

Subscribed and sworn to before me this, the 22 day of Nov 1920

L.G. Campbell

Notary Public in and for Humboldt County, Nevada.

See Book 109 Page 17

5624