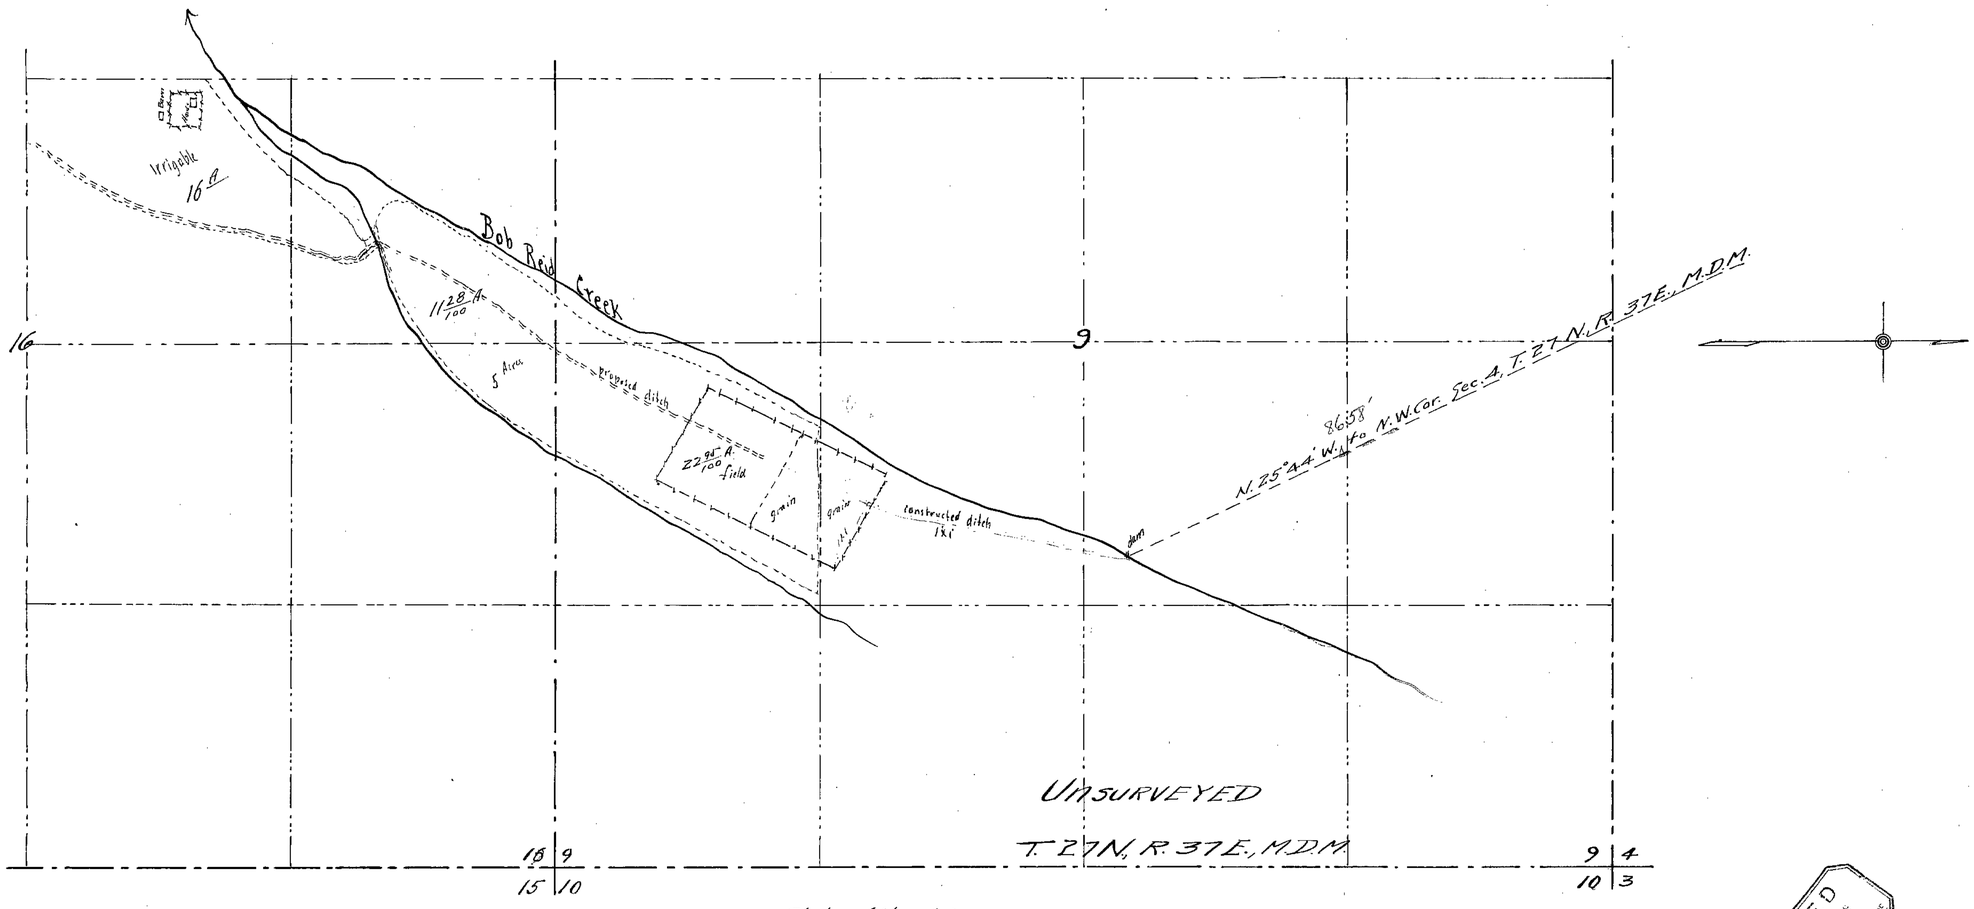

State of Nevada }
County of Humboldt } ss

I, H. H. Sheldon, being first duly sworn, depose and say that the above map is a true and accurate plat of the proposed irrigation works as taken from the field notes of a survey made by me, completed on the 7th day of August, 1919. that such survey was made at the instance of Anita Cooper; that the map represents the works described in Application No. 5638, together with the location of streams and ditches in the immediate vicinity

H. H. Sheldon
Surveyor

Subscribed and sworn to before me, this, the 5th day of August, 1919

L. G. Wilson
Notary Public in and for Humboldt County, Nevada.

FILED
AUG 22 1919
STATE ENGINEER'S OFFICE

8/22/19

MAP
OF
PROPOSED SYSTEM OF IRRIGATION
BOB REID CREEK
PERMIT No 5638
ANITA COOPER
PERSHING COUNTY NEVADA.
AUG. 1919 SCALE 1"=400

5638