T. 7 S. R. 65 E. M. D. B. & M.

Section	Sub division	Township	Range			
16	NW¼ SE¼	7 S.	65 E			
26	NW¼ SW¼	7 S.	65 E			

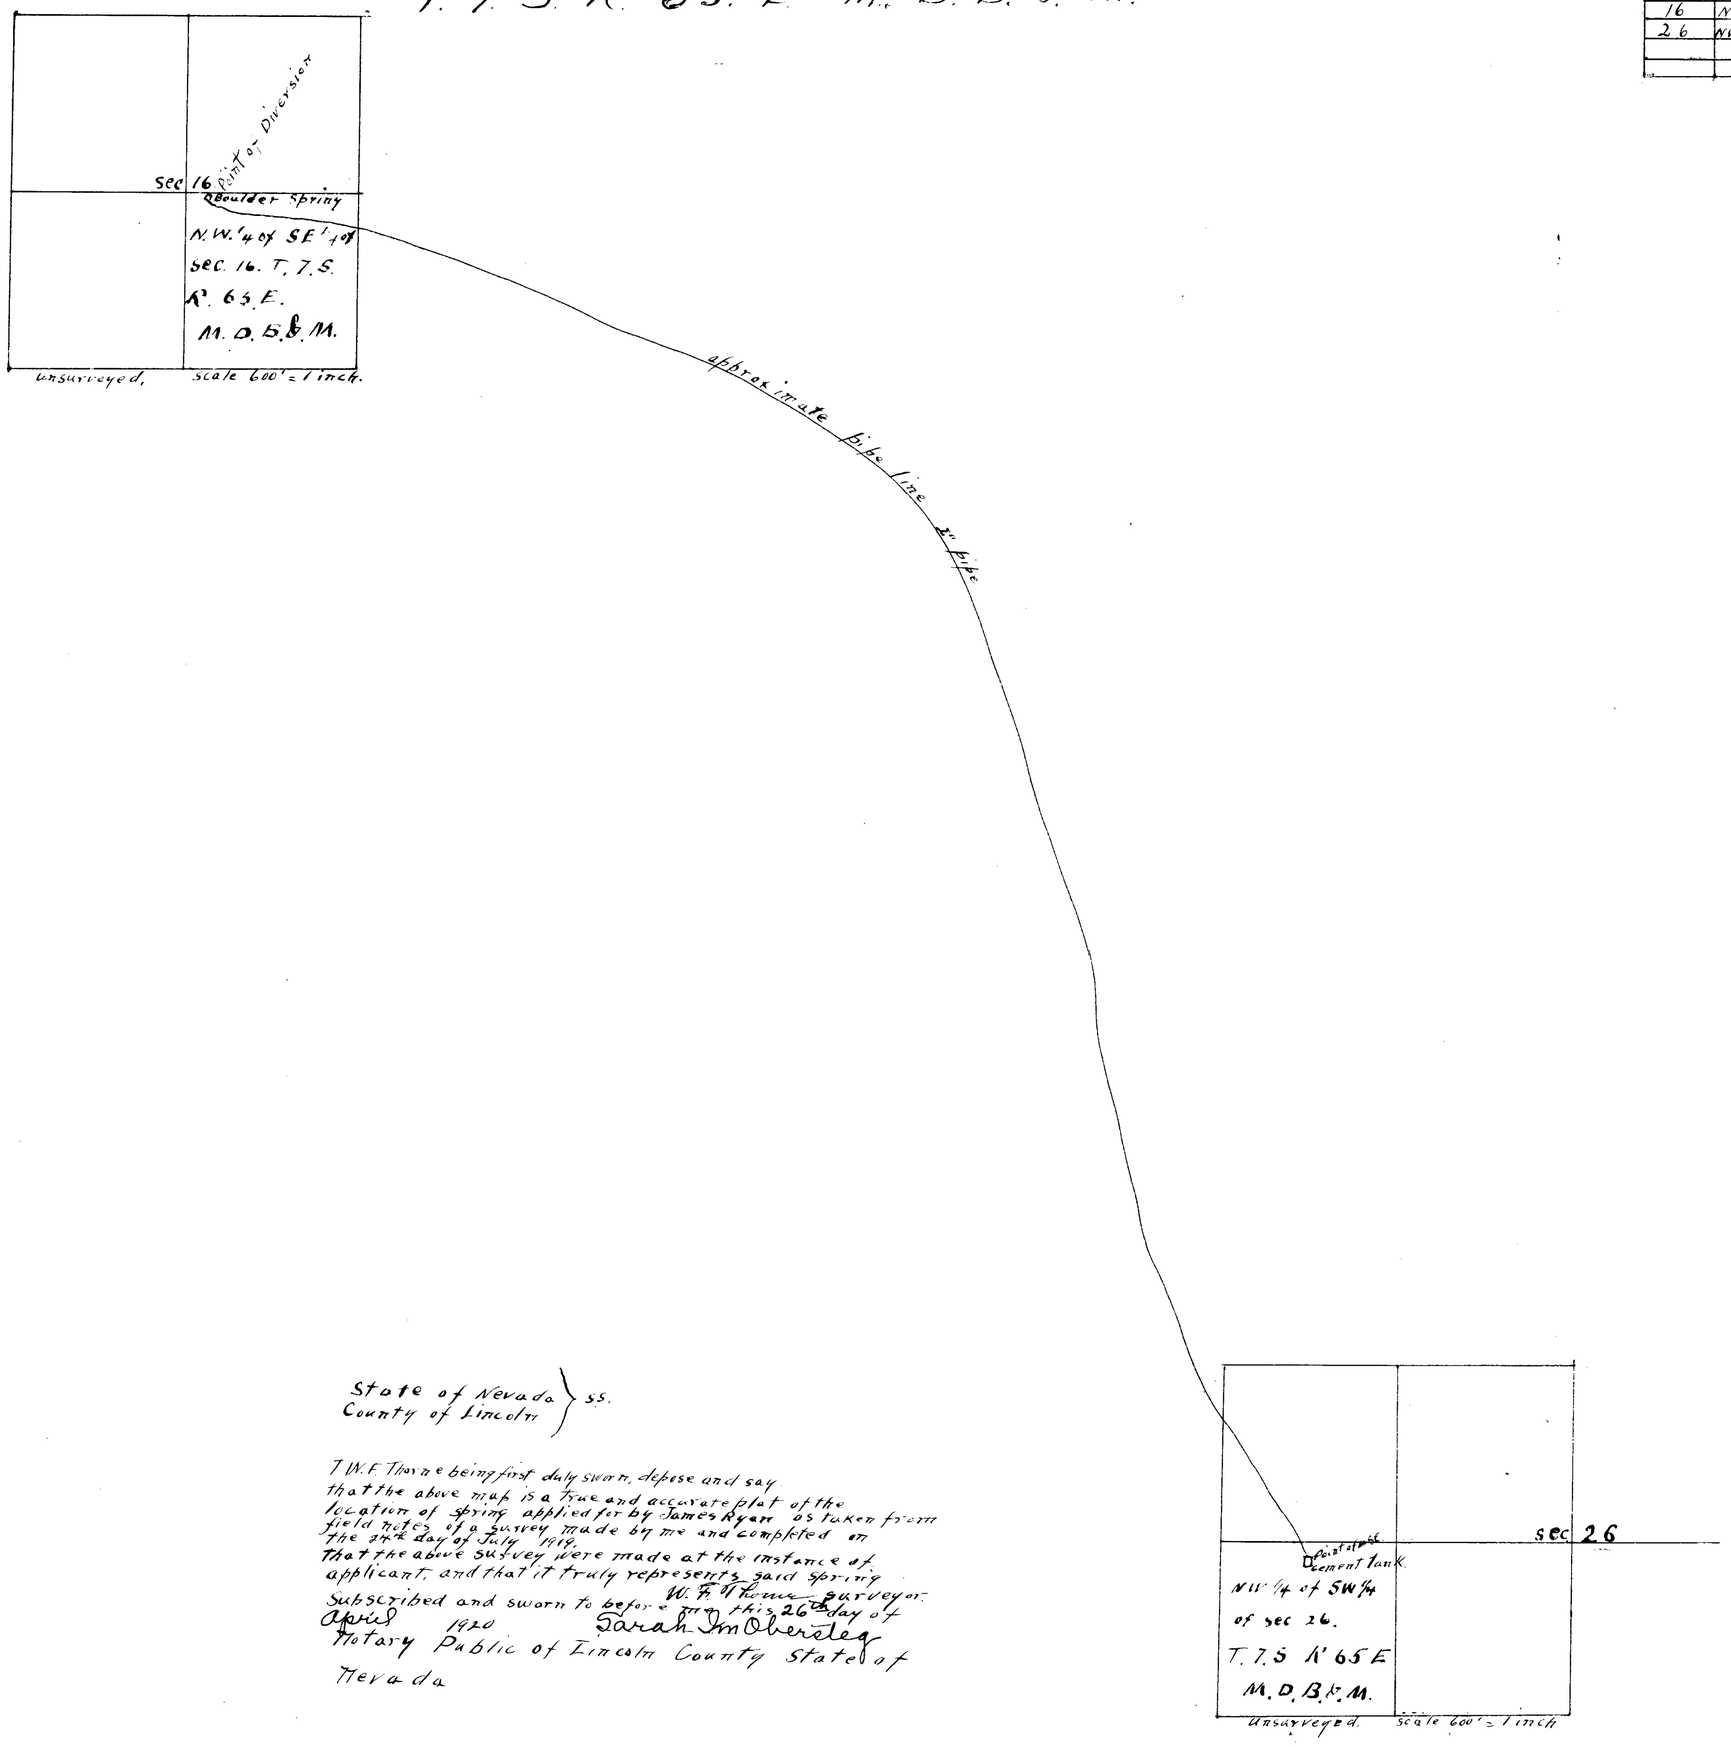

State of Nevada } ss.
County of Lincoln }

I W. F. Thorne being first duly sworn, depose and say that the above map is a true and accurate plat of the location of spring applied for by James Ryan as taken from field notes of a survey made by me and completed on the 24th day of July 1919.
That the above survey were made at the instance of applicant, and that it truly represents said spring.
W. F. Thorne surveyor.
Subscribed and sworn to before me this 26th day of April 1920
Sarah Im Obersteg
Notary Public of Lincoln County State of Nevada

APR 30, 1920

4/30/20

James Ryan

Boulder Spr.

Application 5643

5643

—1528 March 13, 1929