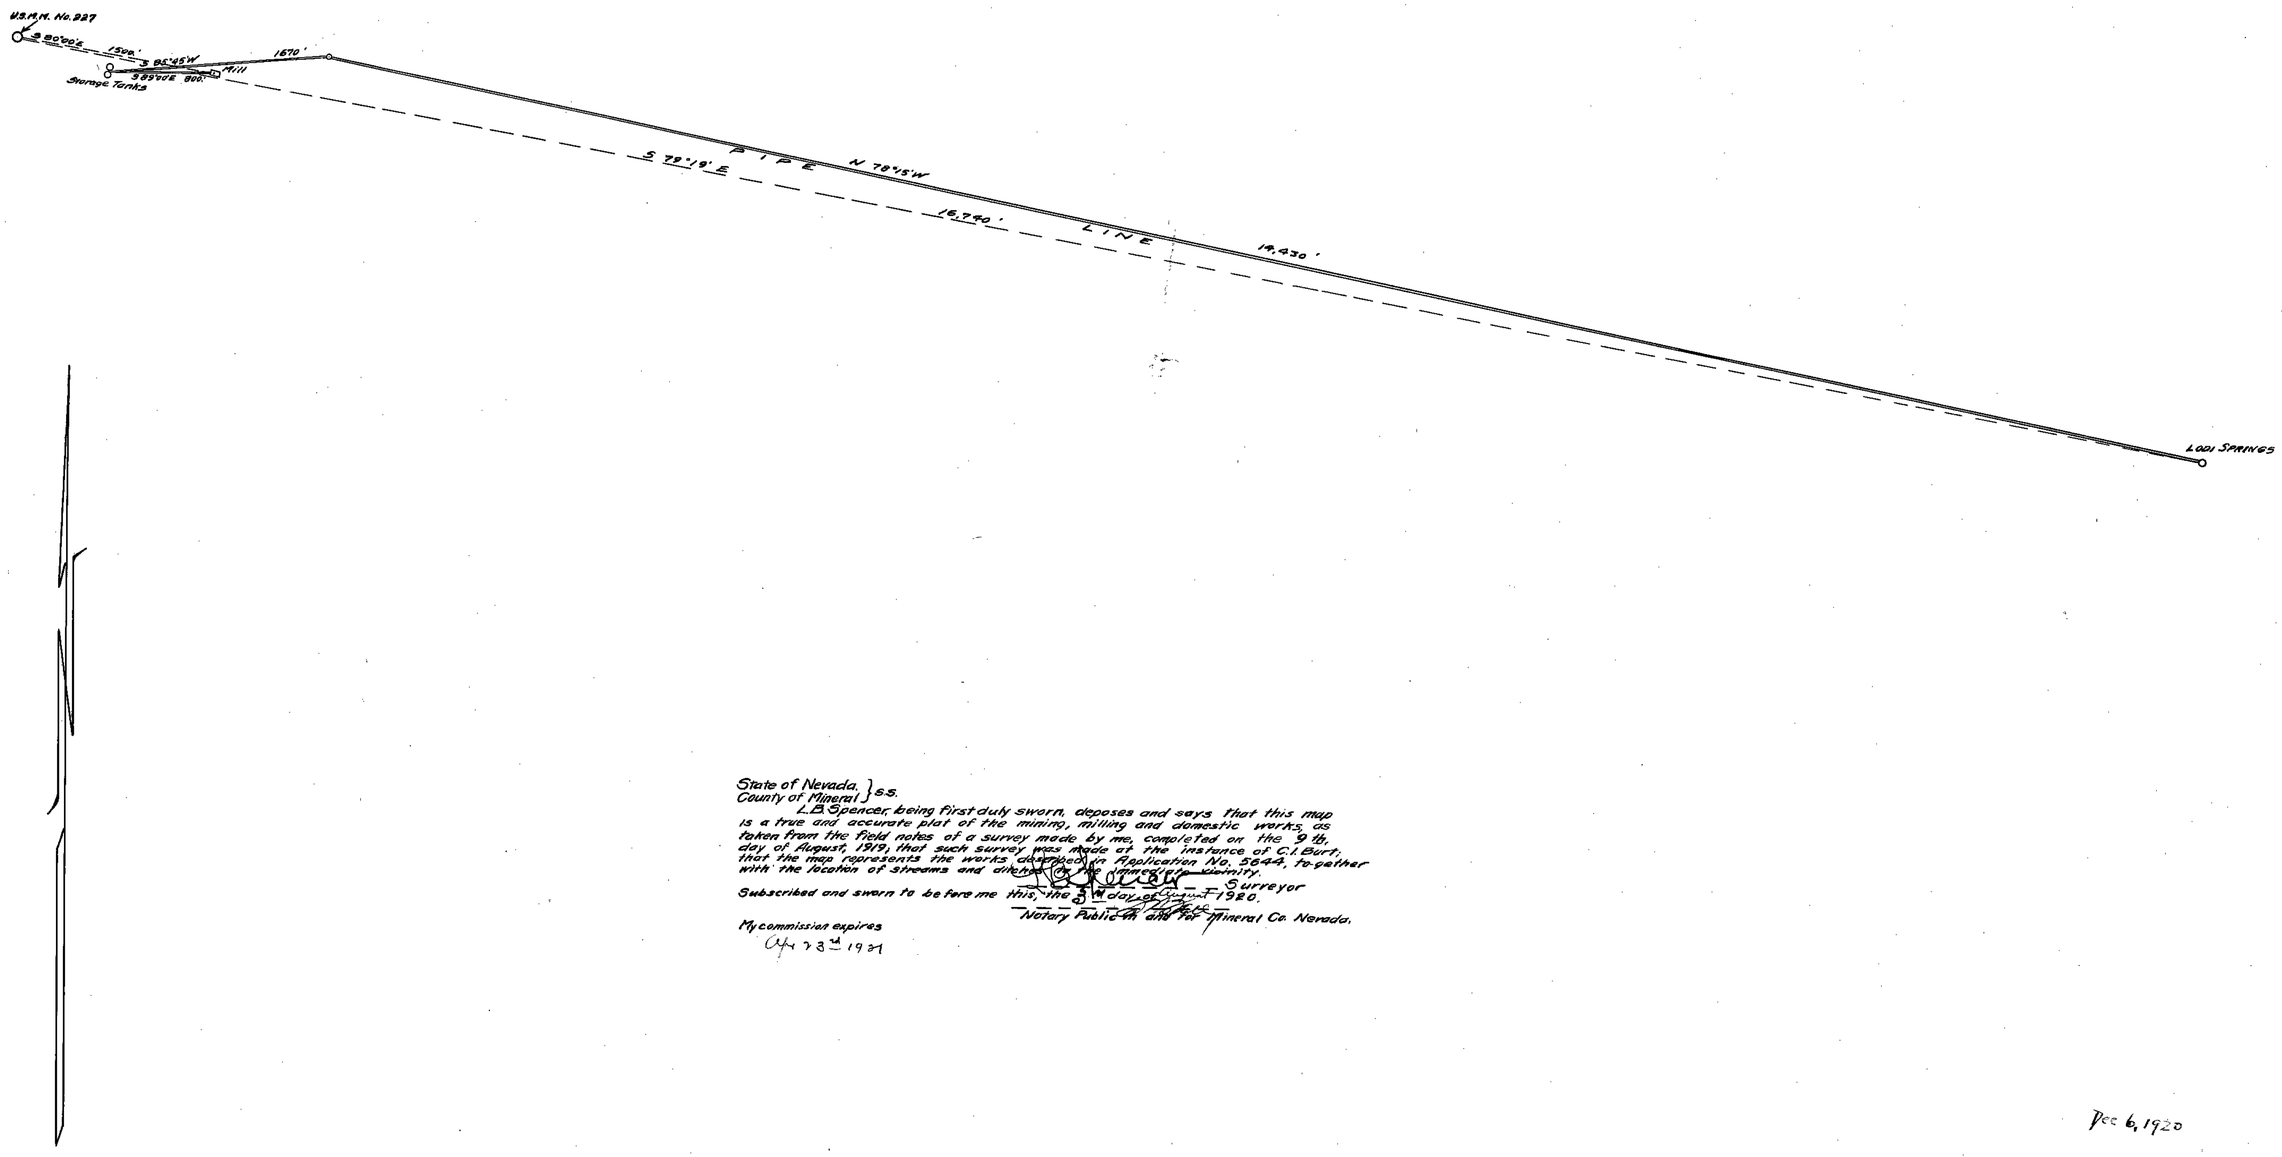

State of Nevada }
County of Mineral } s.s.

L.B. Spencer, being first duly sworn, deposes and says that this map is a true and accurate plat of the mining, milling and domestic works as taken from the field notes of a survey made by me, completed on the 9th day of August, 1919, that such survey was made at the instance of C.I. Burt; that the map represents the works described in Application No. 5644, together with the location of streams and other [illegible] in the vicinity.

L.B. Spencer Surveyor

Subscribed and sworn to before me this, the 3rd day of August 1920.

Notary Public in and for Mineral Co. Nevada.

My commission expires
Apr 28th 1921

Dec 6, 1920

12-6-20

APP. No. 5644
C.I. BURT
LODI SPRINGS
LODI MINING DISTRICT
NYE CO. NEVADA

Scale: 1 in. 600 ft. Surveyed: Aug 9, 1919

L.B. SPENCER & CO.
CIVIL & MINING ENGR'S.
MINA, NEVADA

5644