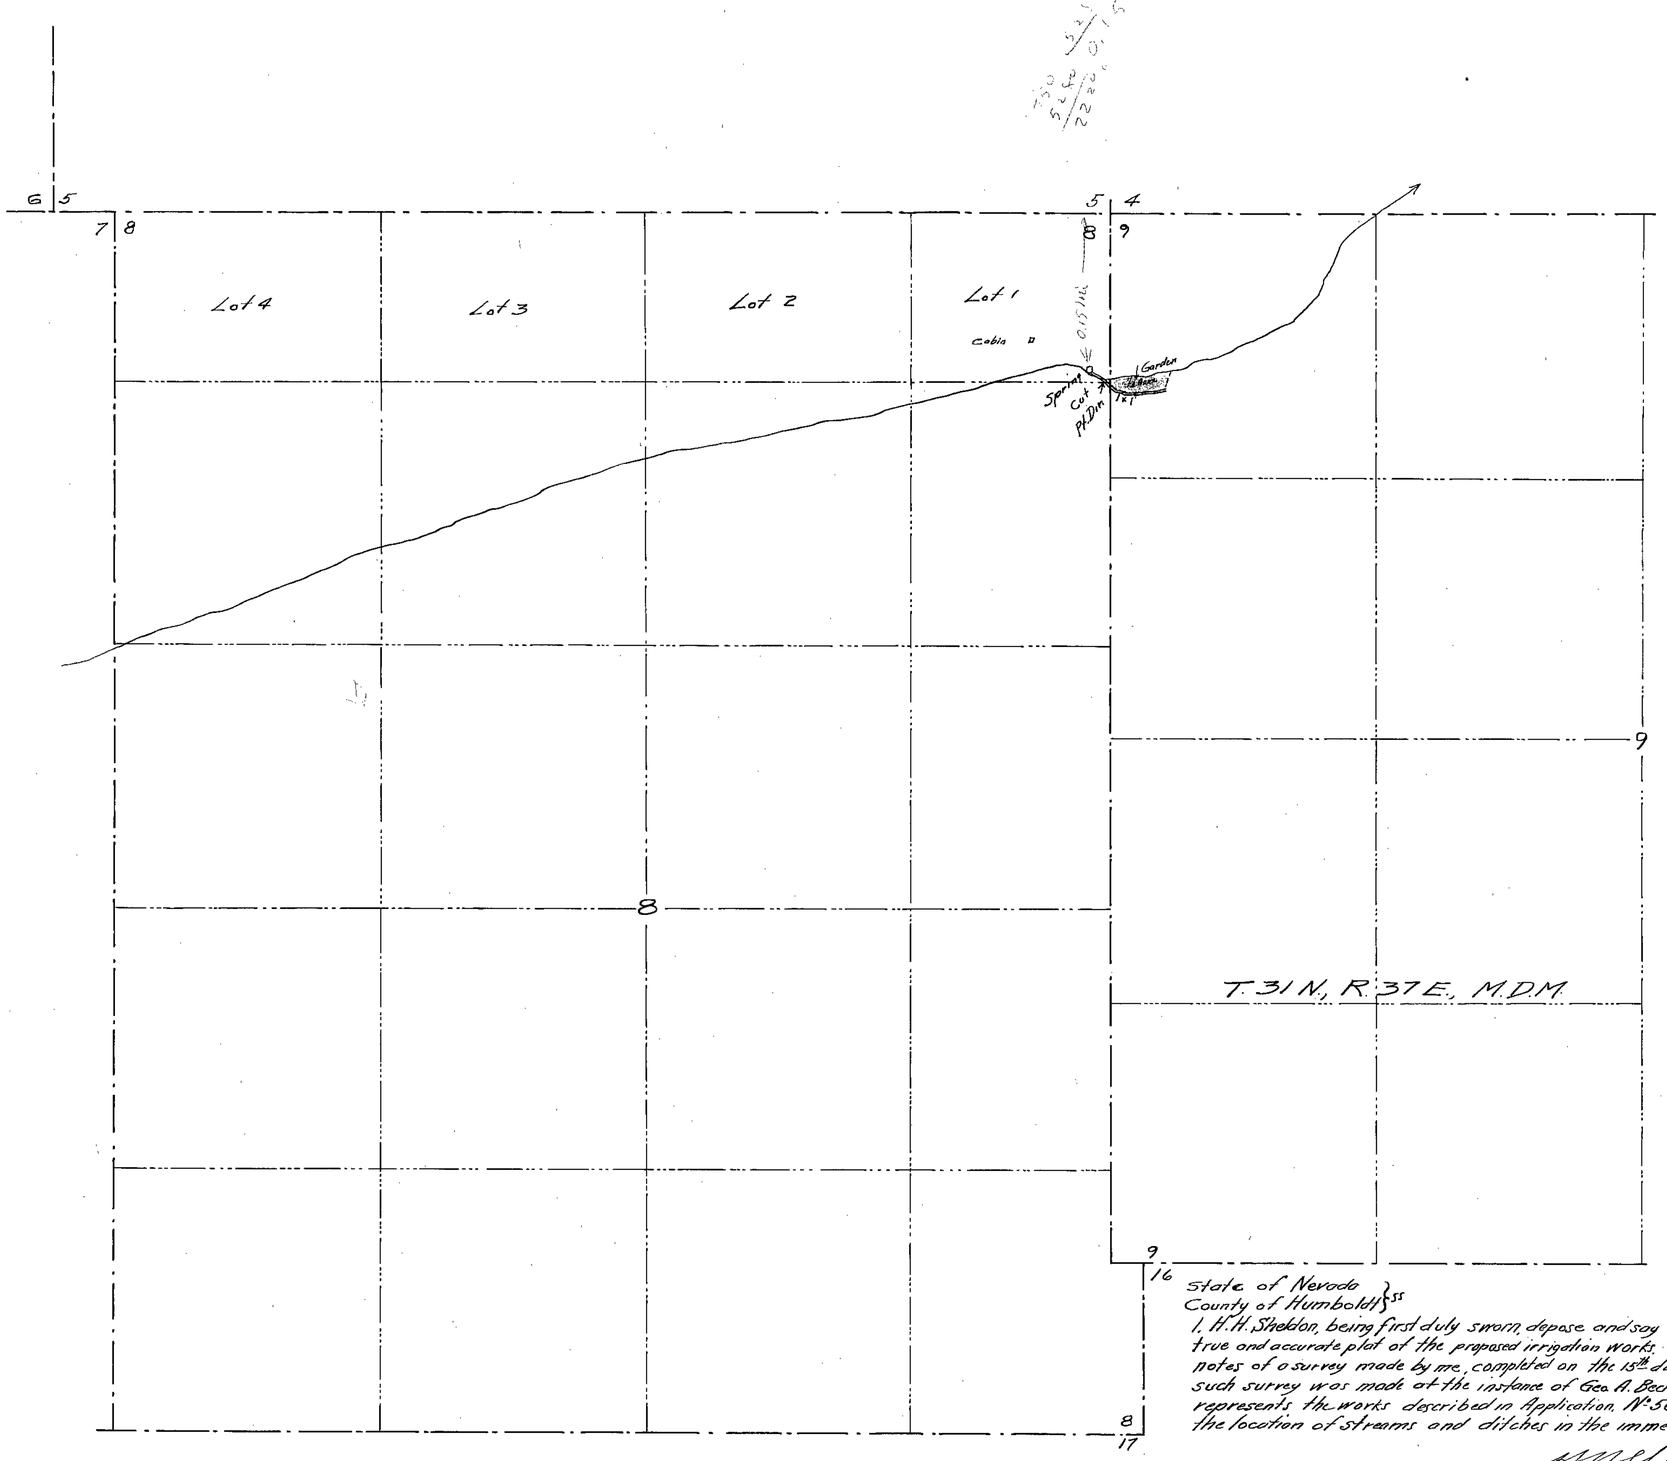

State of Nevada }
County of Humboldt } ss

I, H. H. Sheldon, being first duly sworn, depose and say that the above map is a true and accurate plat of the proposed irrigation works as taken from the field notes of a survey made by me, completed on the 15th day of June, 1922: that such survey was made at the instance of Geo. A. Becker: that the map represents the works described in Application No. 5651, together with the location of streams and ditches in the immediate vicinity.

H. H. Sheldon
State Water Right Surveyor

Subscribed and sworn to before me this the 18th day of February, 1922

J. W. Dignan
Notary Public in and for Humboldt County, Nevada.

FILED
Feb. 21, 1924
STATE ENGINEER'S OFFICE

OFFICE RECORDER
FEB 21 '24
RECEIVED

Certificate No. 1002, Bk. 5 issued Mar. 8, 1924 for 0.0033 c.f.s.

MAP
OF
IRRIGATED LANDS
OF
N. C. JOHNSON, ET. AL.
PERMIT No. 5651
FROM
SPRING
PERSHING COUNTY, NEVADA
FEB. 1924, SCALE 1"=400'

5651

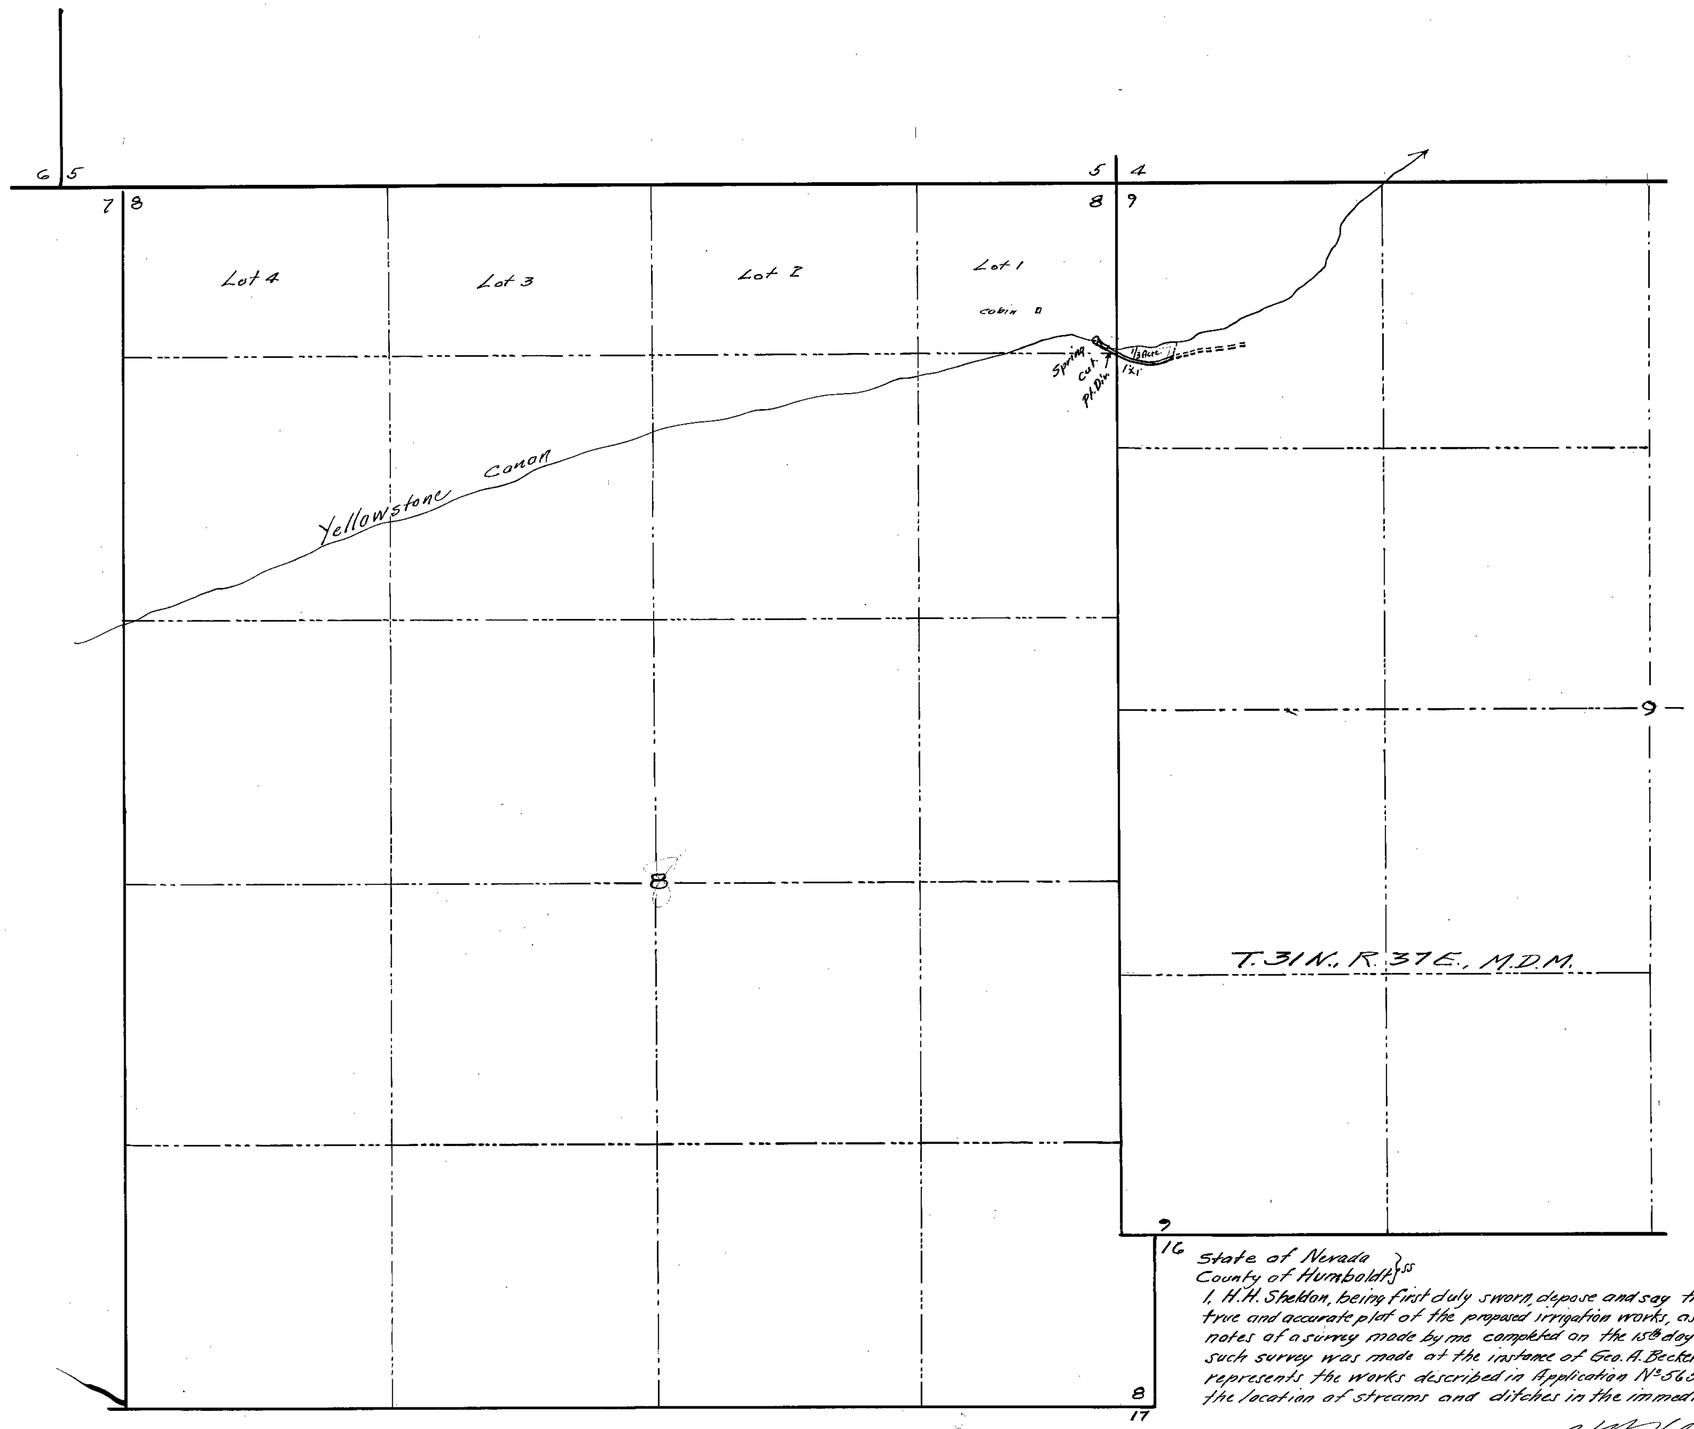

State of Nevada
County of Humboldt } ss

I, H.H. Sheldon, being first duly sworn, depose and say that the above map is a true and accurate plat of the proposed irrigation works, as taken from the field notes of a survey made by me completed on the 15th day of June, 1922; that such survey was made at the instance of Geo. A. Becker; that the map represents the works described in Application No 5651, together with the location of streams and ditches in the immediate vicinity.

H.H. Sheldon
State Water Right Surveyor.

Subscribed and sworn to before me this, the 17th day of June, 1922

C.D. Mackay.
Notary Public in and for Humboldt County, Nevada.

FILED
June 20, 1922
STATE ENGINEER

MAP
OF
PROPOSED IRRIGATION SYSTEM
OF
JOHNSON BECKER ROACH
PERMIT No 5651
FROM
SPRING
PERSHING COUNTY NEVADA
JUNE 1922 SCALE 1 = 400

5651