STATE OF NEVADA }
County of White Pine } ss.

I, J.M. Ryce, being first duly sworn depose and say that the above map is a true and accurate plat of the Chas. Minoletti ditch or pipe line as taken from the field notes of a survey made by me completed on the 24th day of August, 1921; that the map represents the works described in Application No. 5659, together with the location of source of supply, proposed ditch or pipe line, agricultural land to receive first clearing and cultivation and approximate point from which water will be distributed.

J.M. Ryce Surveyor.

Subscribed and sworn to before me this the 26th day of August 1921.

Carl F. Weiss
Notary Public in and for White Pine County, Nevada.

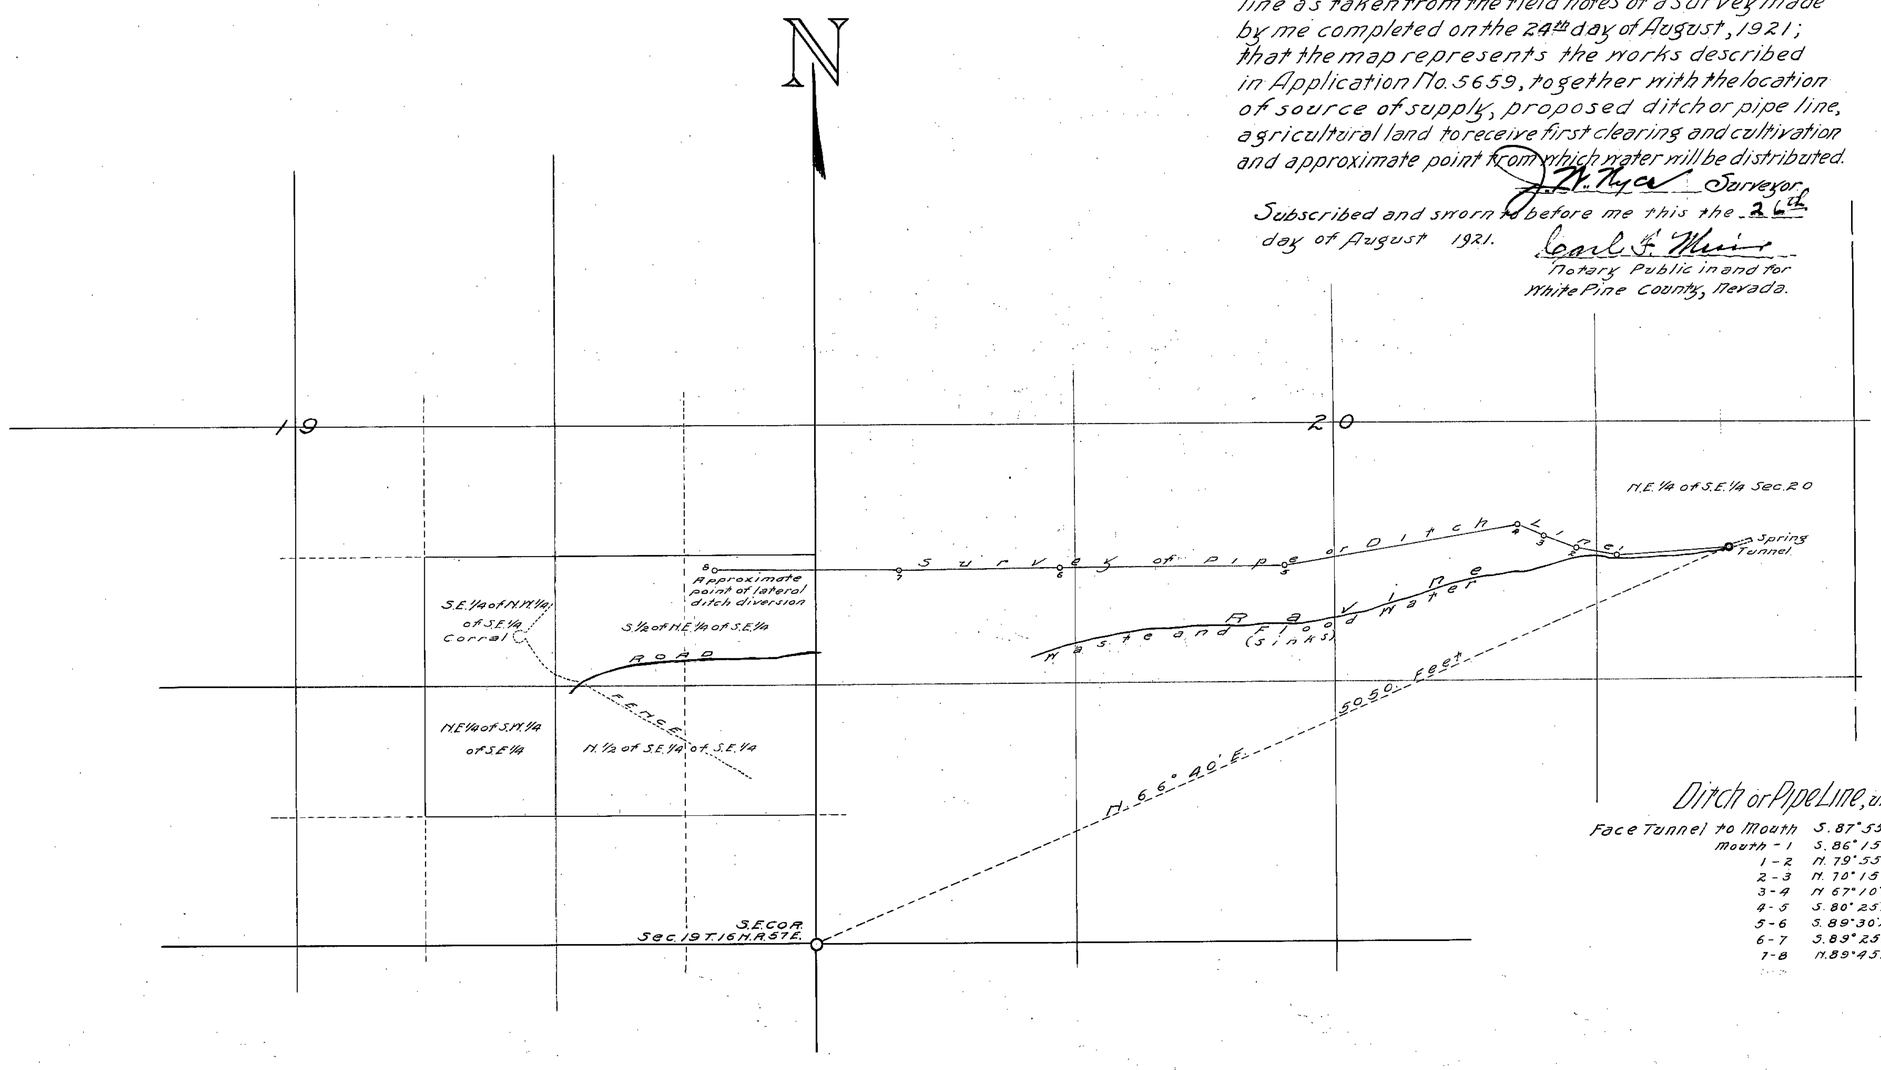

Ditch or Pipe Line, undetermined, Traverse

Face Tunnel to Mouth	S. 87° 55' W.	105 Feet
Mouth - 1	S. 86° 15' W.	571.8 "
1 - 2	N. 79° 55' W.	211.7 "
2 - 3	N. 70° 15' W.	175.7 "
3 - 4	N. 67° 10' W.	147.8 "
4 - 5	S. 80° 25' W.	1205.1 "
5 - 6	S. 89° 30' W.	1141.4 "
6 - 7	S. 89° 25' W.	810.6 "
7 - 8	N. 89° 45' W.	933.0 "

FILED
Oct. 5, 1921
STATE ENGINEER'S OFFICE

PLAT

Showing Spring, together with LAND, also DITCH or PIPE Survey which will carry the water thereon.

Application No. 5659
Charles Minoletti
Applicant

400 feet = 1 inch

5659

Section	Sub-division	Township	Range	Cultivated Acreage	Description of Culture	Date of First Culture
19	SE¼NE¼	16N.	57E.	1.8 Ac.	Wheat.	
19	SE¼NE¼	16N.	57E.	1.9 Ac.	Alfalfa.	
19	NE¼SE¼	16N.	57E.	0.5 Ac.	Garden.	
19	NE¼SE¼	16N.	57E.	2.5 Ac.	Wheat.	
19	NE¼SE¼	16N.	57E.	5.4 Ac.	Alfalfa.	

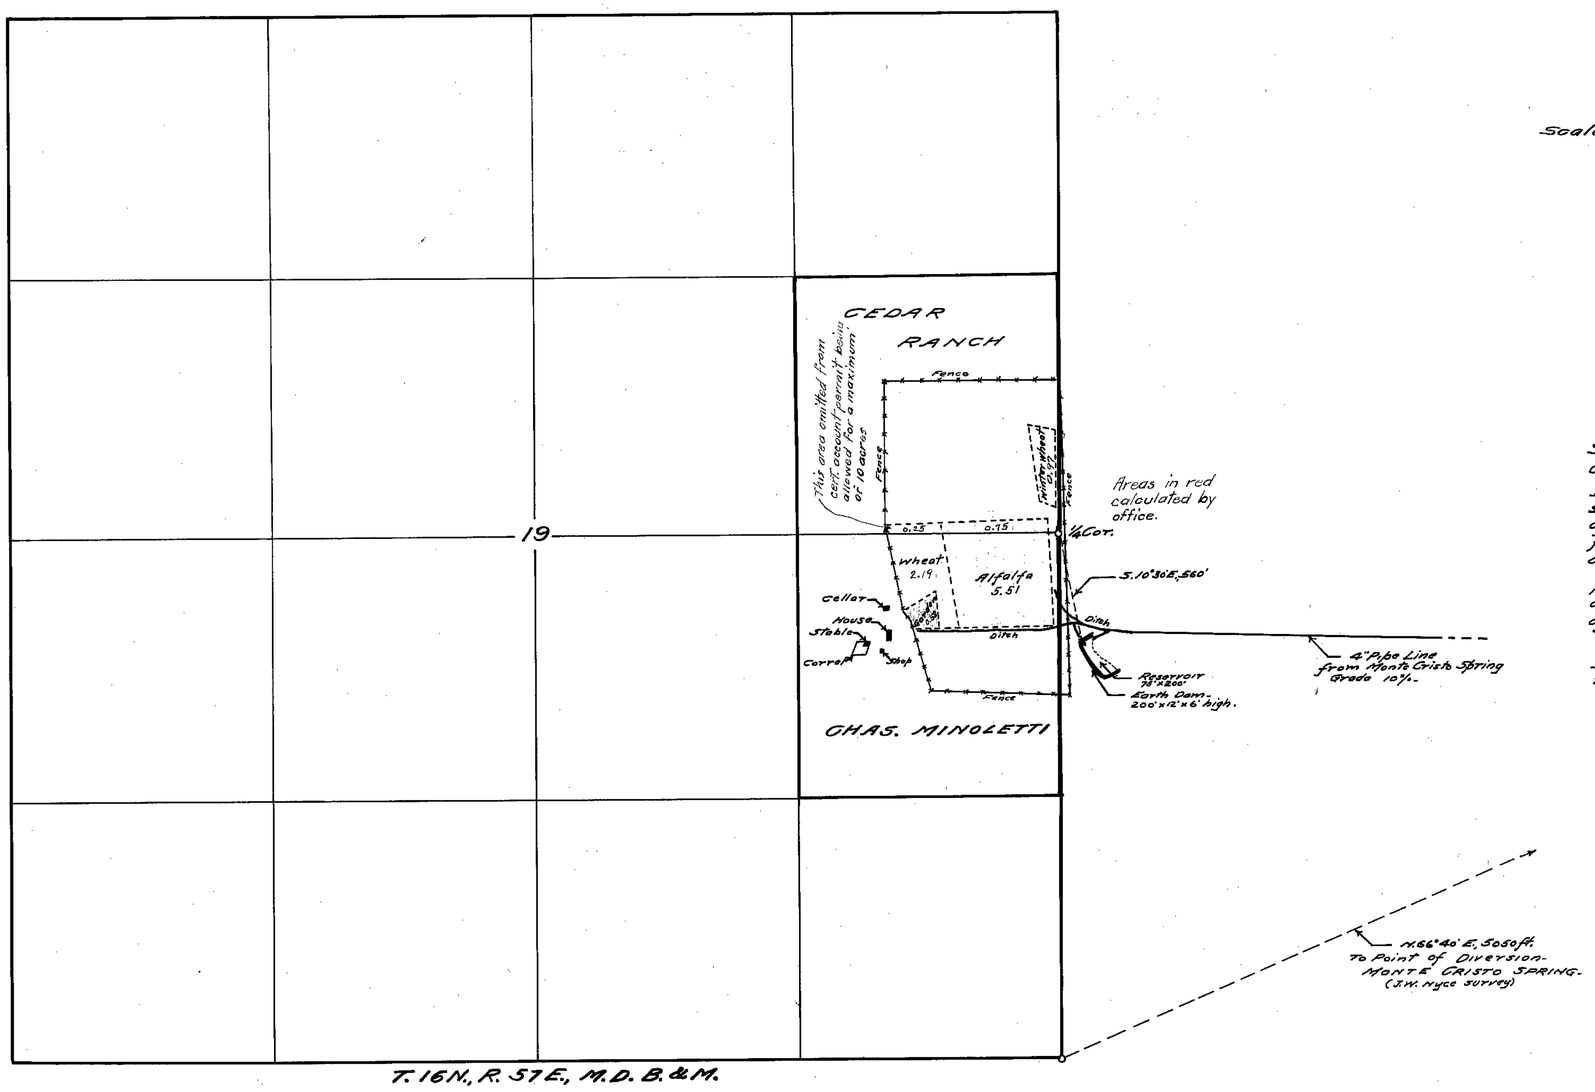

Scale 1-in.=400 Ft.

STATE OF NEVADA. }ss.
County of White Pine }

I, F.W. Millard, being first duly sworn, depose and say that the above map is a true and accurate plat of the lands irrigated by CHAS. MINOLETTI, as taken from the field notes of a survey made by me, completed on the 13th day of December, 1925.

That the map and survey were made at the instance of CHAS. MINOLETTI, owner of said lands and that it truly represents the irrigated lands of said CHAS. MINOLETTI.

F.W. Millard
Surveyor.

Subscribed and sworn to before me, this 18th day of December, 1925.

J.M. Rockhert
Notary Public in and for White Pine County, Nevada.

FILED
Dec. 21, 1925
STATE ENGINEER'S OFFICE

Certificate No. 1159, Bk. 5 issued Dec. 30, 1925 for 0.1 c.f.s.

MAP SHOWING
LAND IRRIGATED
BY CHAS. MINOLETTI.
FROM MONTE CRISTO SPRING
PERMIT NO. 5659.
SURVEYED DEC. 13, 1925.
BY- ED. MILLARD & SON.
ELY, NEVADA.

5659