Sec	Sub div	Township	Range	Cul Grn	Description of Cultivation			
6	SW ¼ NE ¼	3 N	48 E					
6	SE ¼ NE ¼	3 N	48 E	3½ G	Garden & Truck			
5	SW ¼ NW ¼	3 N	48 E	5 G	Sub-irrigation			
5	SE ¼ NW ¼	3 N	48 E					

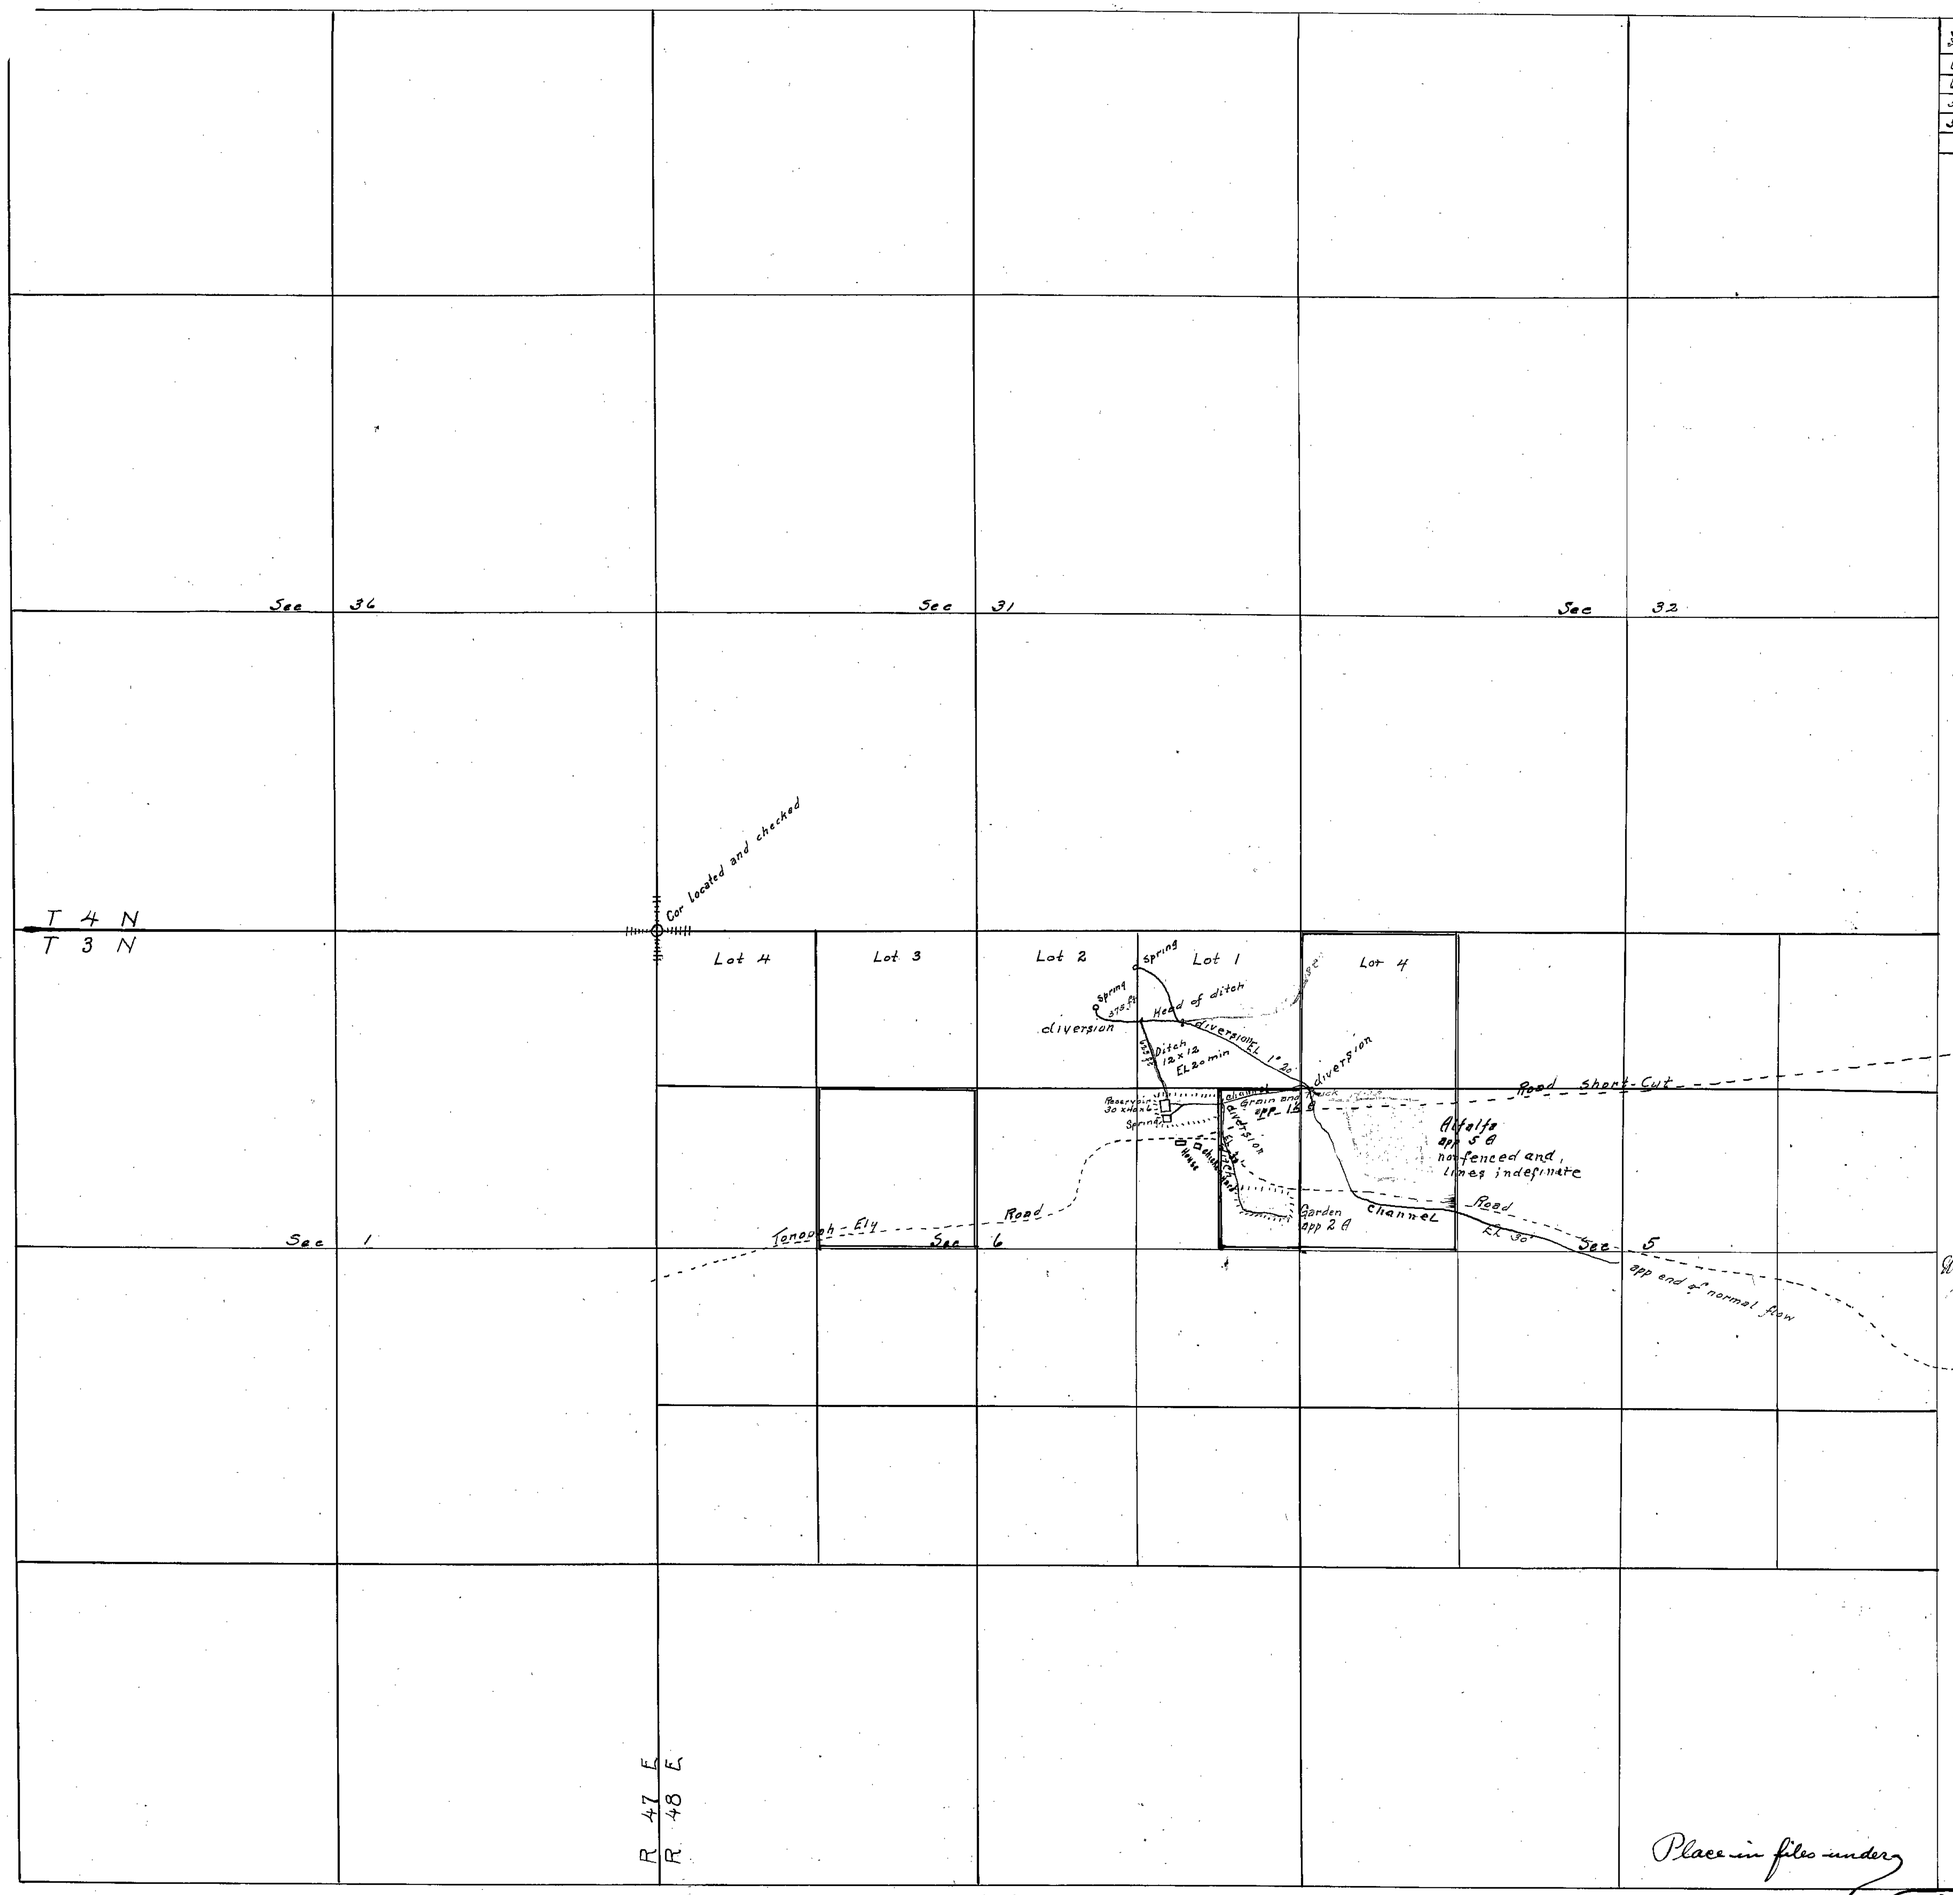

Scale 660 = 1"

I W.A. Ray being first duly sworn, depose and say that the above map is a true and accurate plat of the lands irrigated by the overflow waters of Five Mile springs as taken from the field notes of a survey made by me; completed on the 22nd day of Aug 1921. That the map and survey were made at the instance of J. J. Clark owner of said lands and that it truly represents the irrigated lands of said overflow waters of Five Mile Springs

W. A. Ray Subscribed and sworn to before me this 28th. day of February 1924

A. J. Brennan
Notary Public

My Commission Expires Dec. 11th. 1926

Dec. 5, 1924

3/1/24

J. J. CLARK
FIVE MILE

Place in files under

5671 - 5898 - 5899