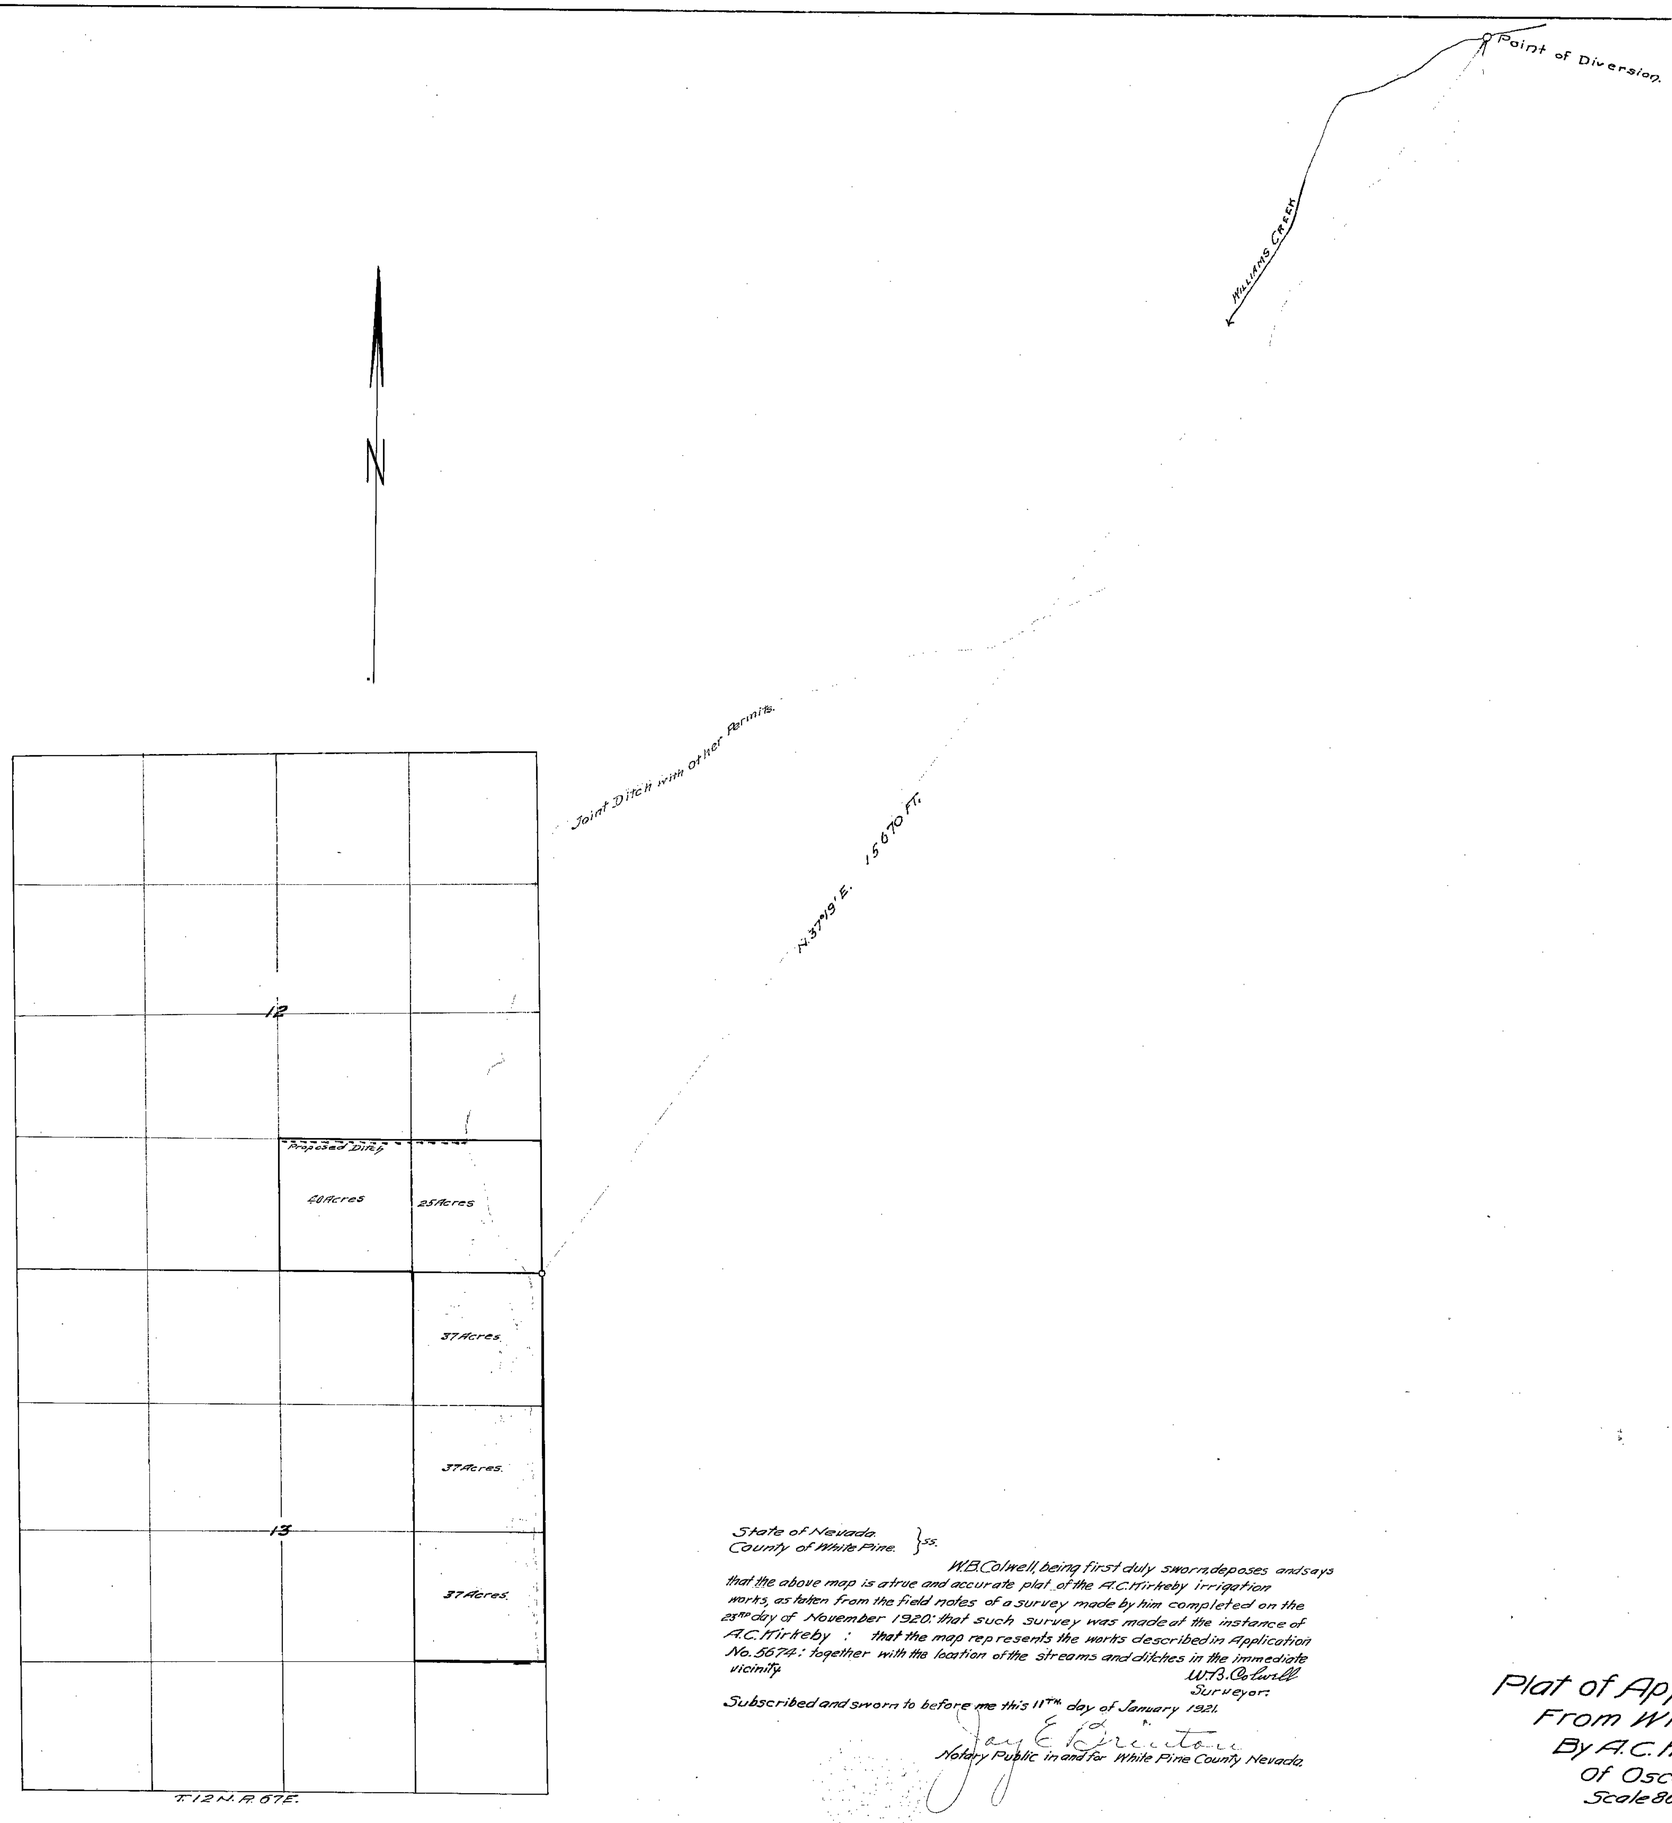

State of Nevada.
County of White Pine. } ss.

W.B. Colwell, being first duly sworn, deposes and says that the above map is a true and accurate plat of the A.C. Mirkeby irrigation works, as taken from the field notes of a survey made by him completed on the 23RD day of November 1920: that such survey was made at the instance of A.C. Mirkeby : that the map represents the works described in Application No. 5674: together with the location of the streams and ditches in the immediate vicinity.

W.B. Colwell
Surveyor.

Subscribed and sworn to before me this 11TH. day of January 1921.

Jay E. Gruetter
Notary Public in and for White Pine County Nevada.

Jan 13, 1921

Plat of Application No. 5674.
From Williams Creek.
By A.C. Mirkeby
Of Osceola Nevada
Scale 800' = 1".

5674