SECTION	SUB DIVISION	TOWNSHIP	RANGE	CULTIVATED ACREAGE	DESCRIPTION OF CULTURE	DATE OF FIRST CULTURE
25	SW ¼	18 N	44 E M.D.B.M.			
26	SE ¼	18 N	" "			
35	NE ¼	18 N	" "			
36	NW ¼	18 N	" "			

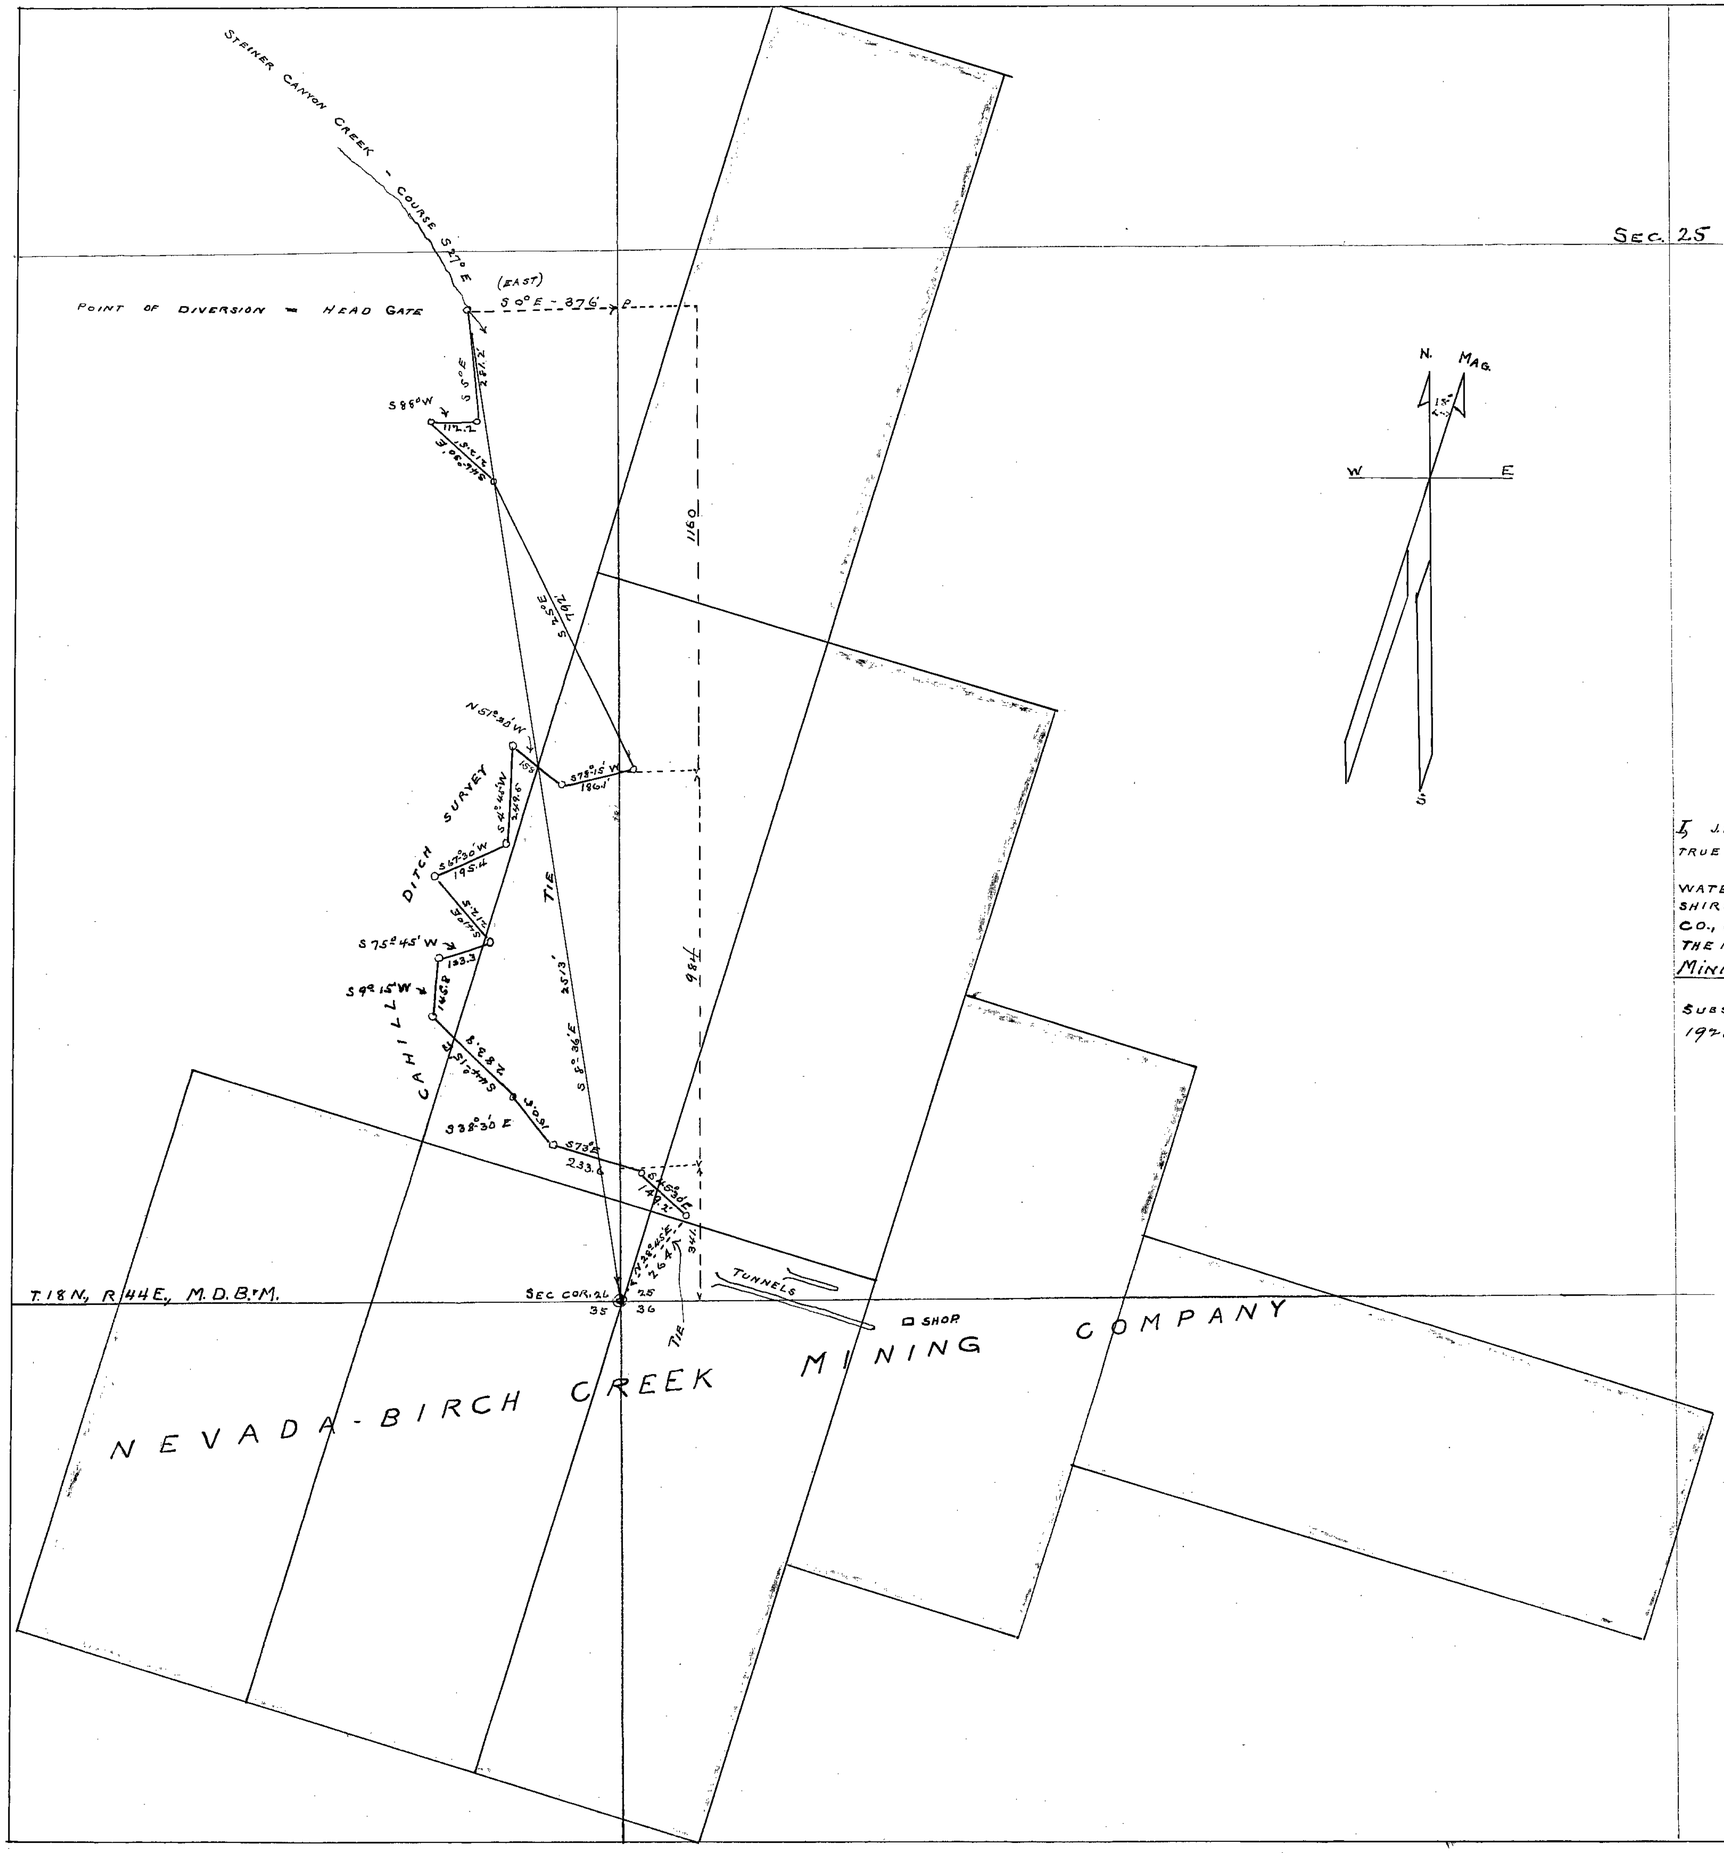

I, J. H. TROLSON, BEING FIRST DULY SWORN, DEPOSES AND SAYS, THAT THE ABOVE MAP IS A TRUE AND ACCURATE PLAT OF THE

STEINER CANYON CREEK

WATER RIGHT, AS TAKEN FROM THE FIELD NOTES OF A SURVEY MADE BY J. M. SHIRK, SURVEYOR, AND DATA FURNISHED BY THE NEVADA-BIRCH CREEK MINING CO., OWNERS OF SAID WATER RIGHT. COMPLETED SEPT. 22ND 1921.
THE MAP WAS MADE AT THE INSTANCE OF THE NEVADA-BIRCH CREEK MINING CO. OWNER OF SAID WATER RIGHT ON SAID CREEK.

J. H. TROLSON. SURVEYOR.

SUBSCRIBED AND SWORN TO BEFORE ME THIS 22 DAY OF SEPTEMBER 1921.

Lena E. Stuckley
~~NOTARY PUBLIC~~ County Clerk, IN AND FOR LANDER COUNTY, NEVADA.

FILED
9-26-21
STATE ENGINEER'S OFFICE

NEVADA-BIRCH CREEK MINING CO. OWNER.

SOURCE. STEINER CANYON CREEK.

APPLICATION. No. 5701.

5701