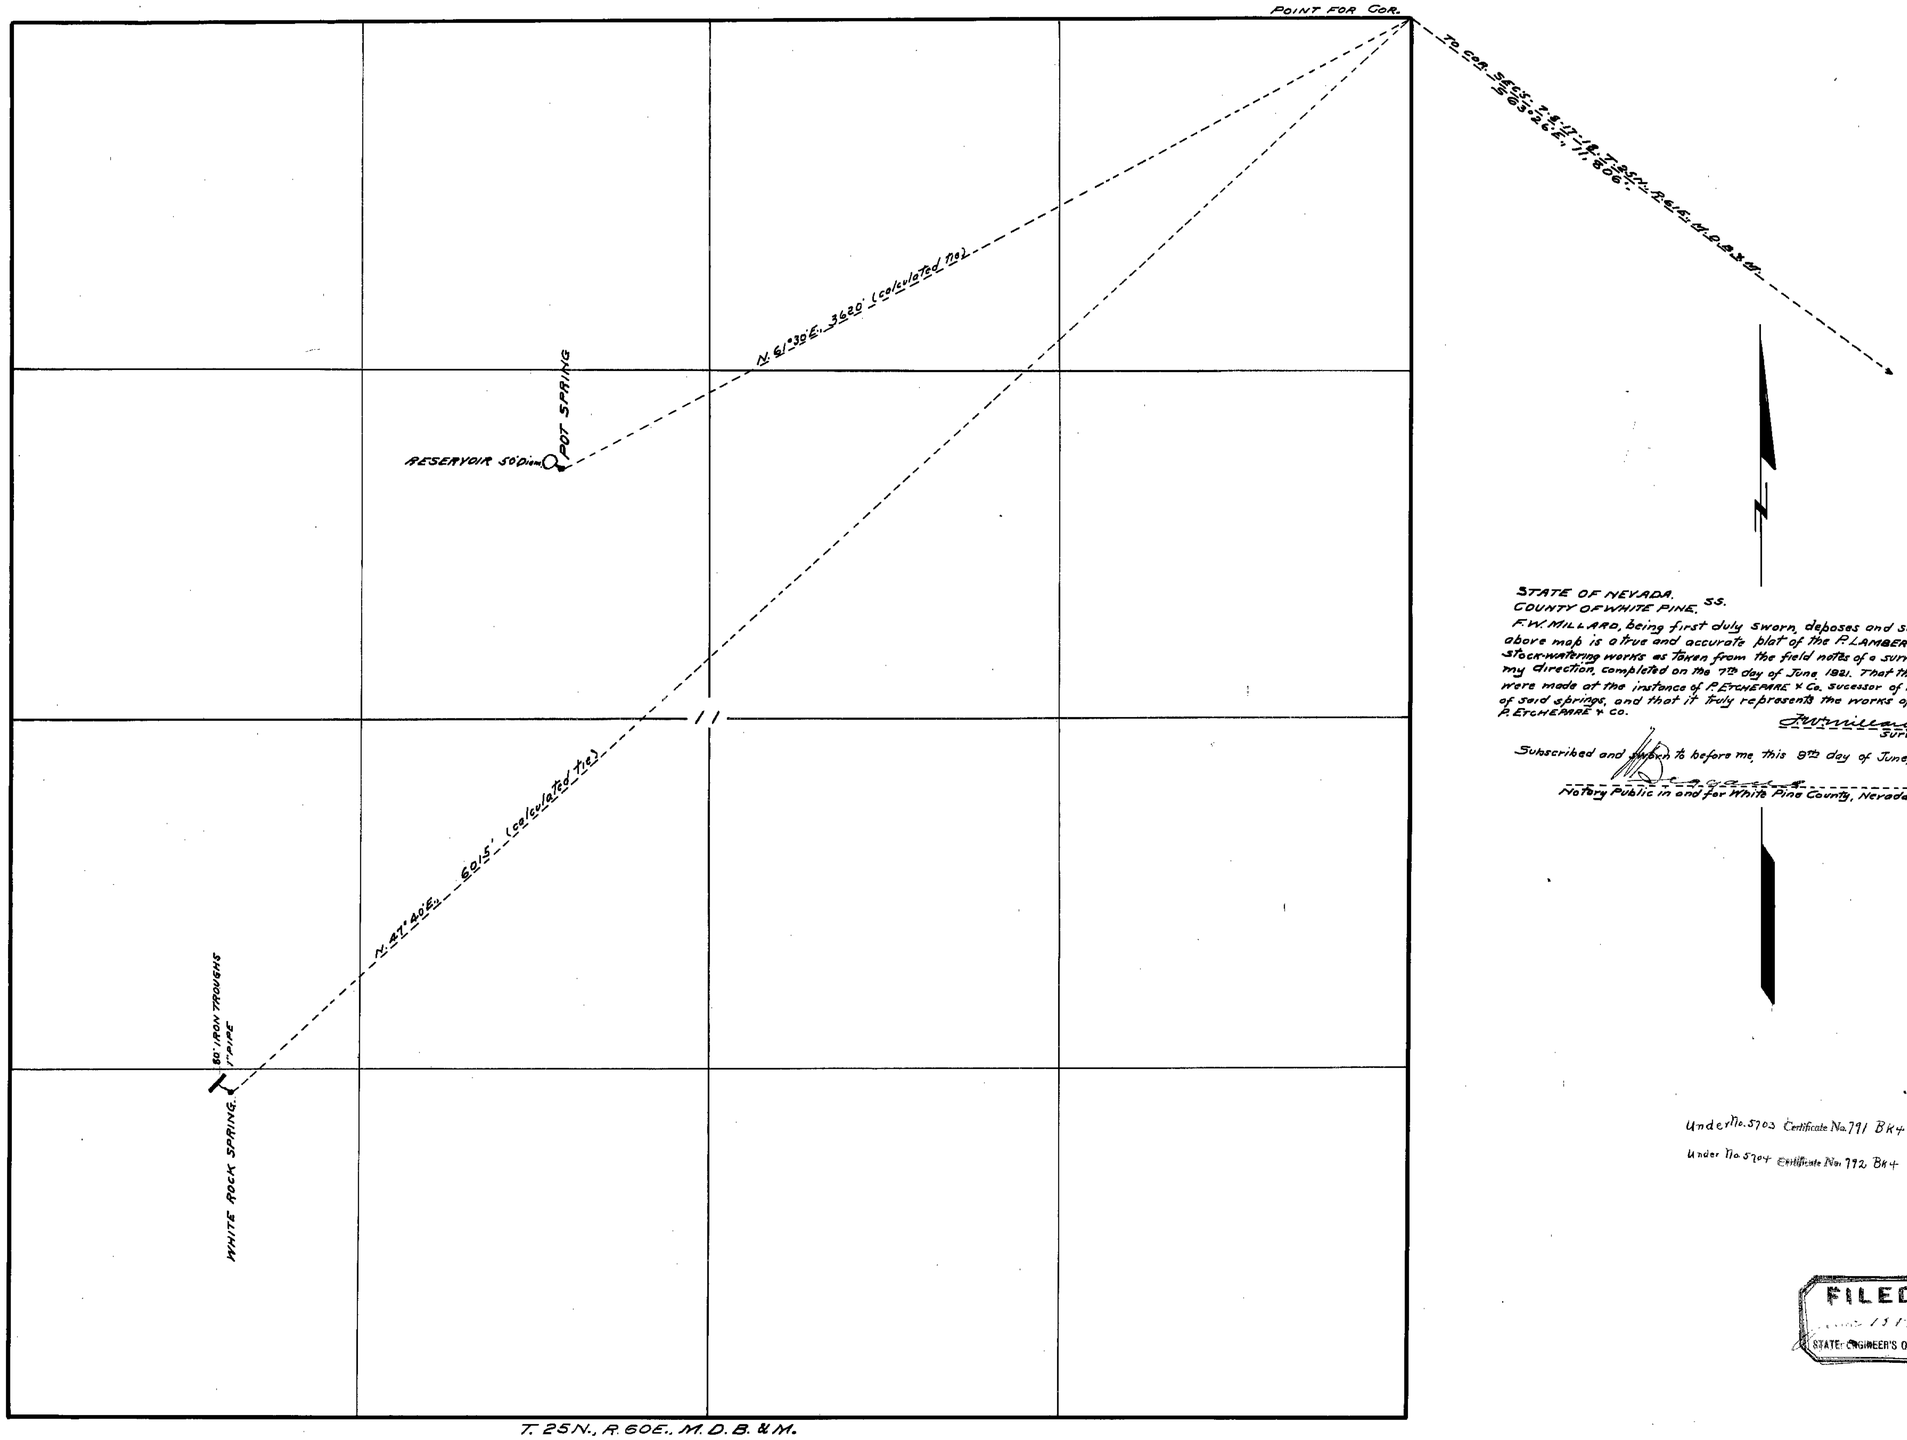

STATE OF NEVADA.
COUNTY OF WHITE PINE. SS.

F.W. MILLARD, being first duly sworn, deposes and says, that the above map is a true and accurate plat of the P. LAMBERT & Co's. stock-watering works as taken from the field notes of a survey made under my direction, completed on the 7th day of June, 1921. That the map and survey were made at the instance of P. ETCHEPARE & Co. sucessor of P. LAMBERT & Co. owner of said springs, and that it truly represents the works of the said P. ETCHEPARE & Co.

F.W. Millard
Surveyor.

Subscribed and sworn to before me, this 8th day of June, 1921.

Notary Public in and for White Pine County, Nevada.

Under No. 5703 Certificate No. 791 Bk 4 Issued Sept 24-22 for 0.0125 cfs
Under No. 5704 Certificate No. 792 Bk 4 Issued Sept 24-22 for 0.0125 cfs

FILED
1921
STATE ENGINEER'S OFFICE

MAP
SHOWING POT & WHITE ROCK SPRINGS.
OF THE
P. LAMBERT & CO – P. ETCHEPARE & Co.
USED FOR STOCK-WATERING.
SCALE 1 IN. = 300 FT.

E.M.R.S 6/8/21

5703 - 5704 5703 & 5704