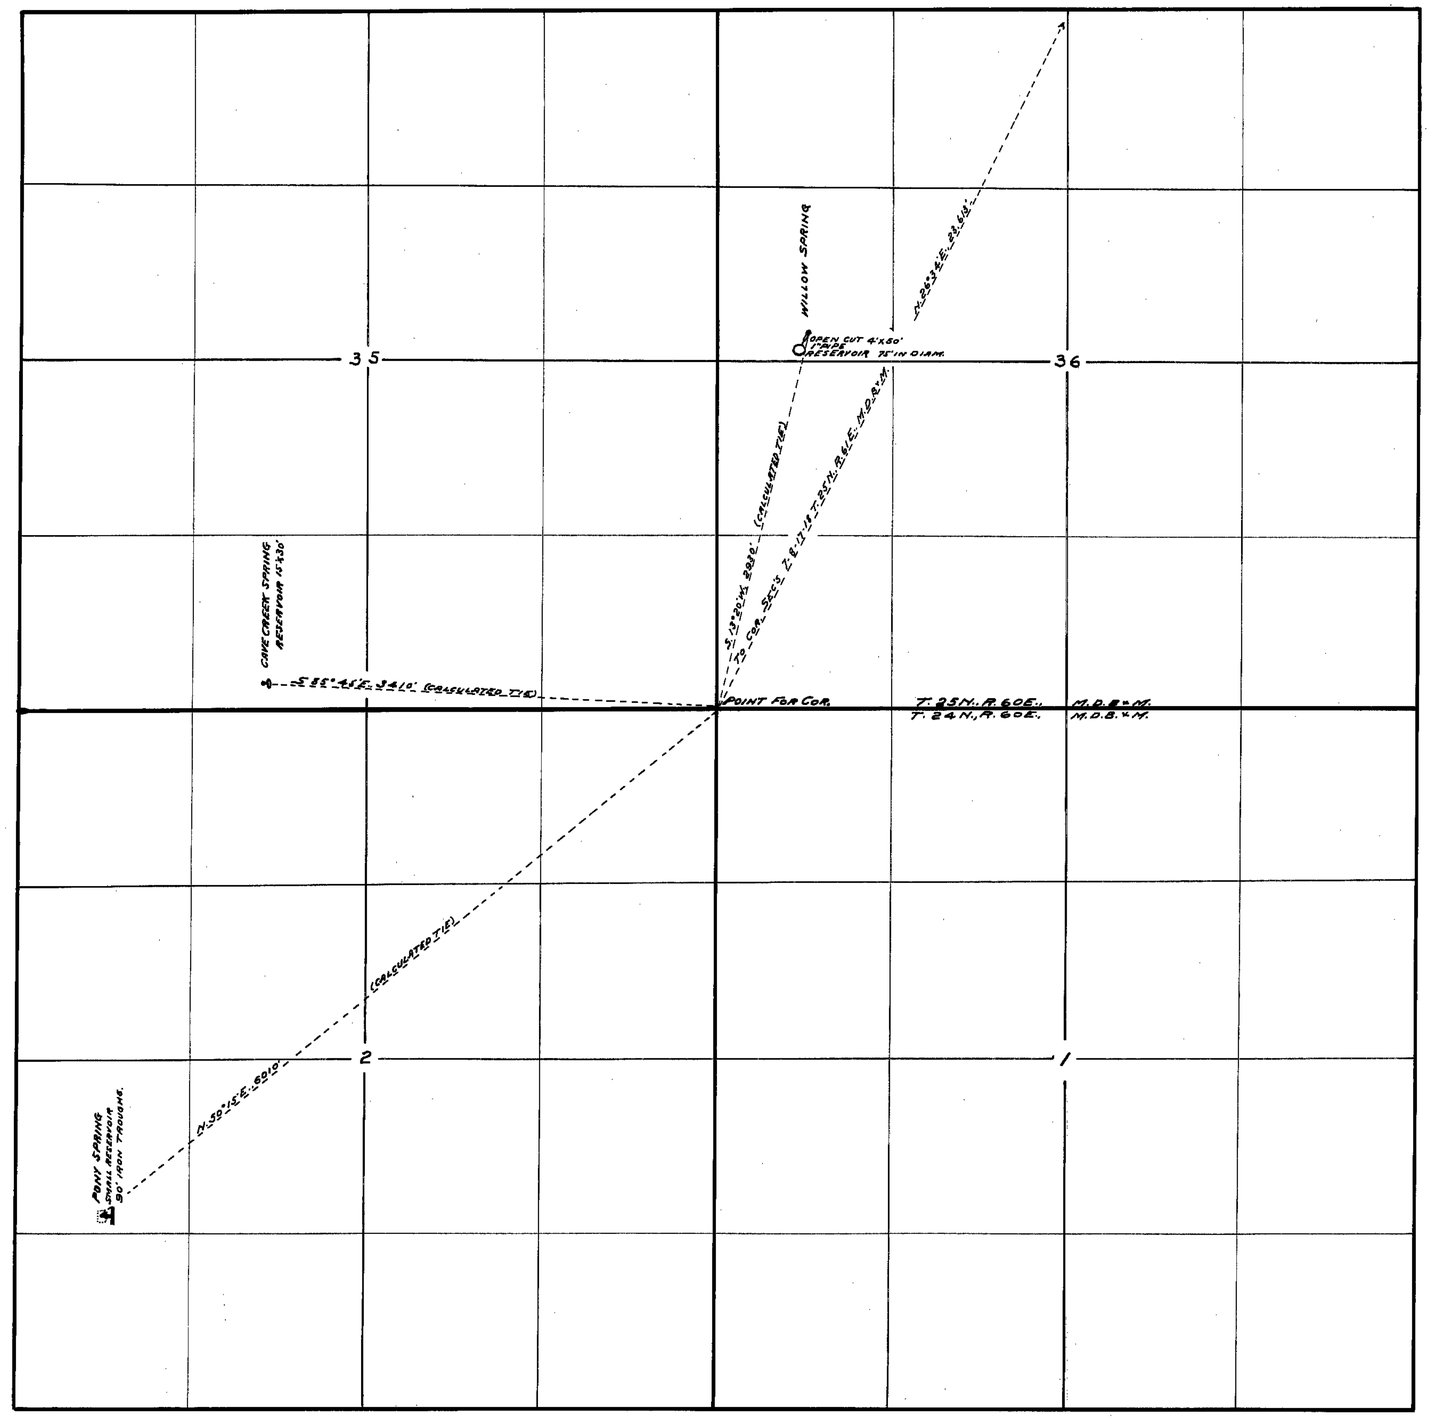

CERTIFICATE OF SURVEYOR.

STATE OF NEVADA.
COUNTY OF WHITE PINE. SS.

F.W. MILLARD, being first duly sworn, deposes and says, that the above map is a true and accurate plat of the P. LAMBERT & Co's. Stock-watering works as taken from the field notes of a survey made under my direction, completed on the 7th day of June, 1921. That the map and survey were made at the instance of P. EYCHEPARE & Co. successor of P. LAMBERT & Co, owner of said springs, and that it truly represents the works of the said P. EYCHEPARE & Co.

F.W. Millard
Surveyor.

Subscribed and sworn to before me, this 9th day of June, 1921.

Notary Public in and for White Pine County, Nevada.

Under No. 5706 Certificate No. 793 Bk. 4. Issued Sept. 23-1923 for 0.025 C.F.S.

FILED
JUN 13 1921
STATE ENGINEER'S OFFICE

MAP
SHOWING, WILLOW, CAVE CREEK & PONY SPRINGS
OF THE
P. LAMBERT & CO.—P. EYCHEPARE & Co.
USED FOR STOCK-WATERING
SCALE 1 IN. = 600 FT.

E.M.L.S. 6/8/21

5705-5706-5707

5705-5706-5707