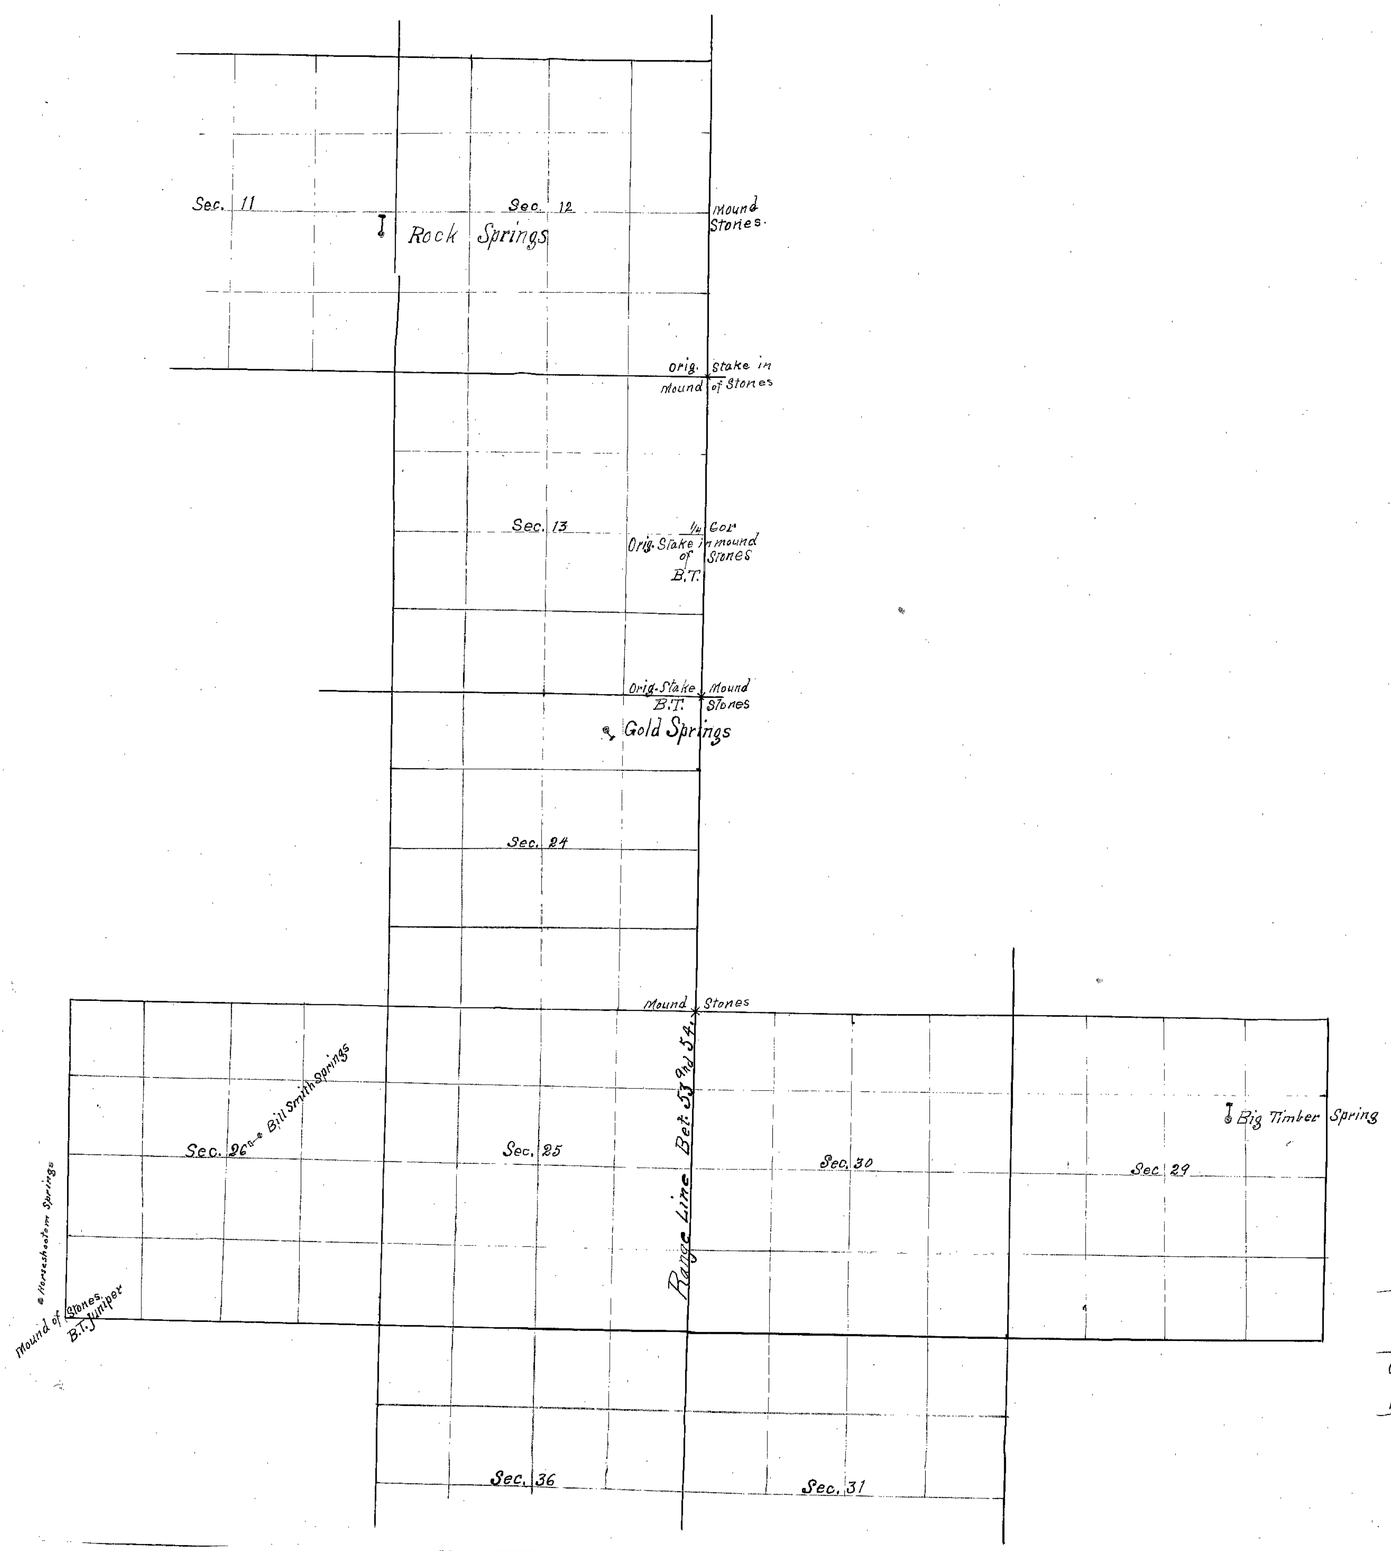

Rock Springs in the NE4 SE4 Sec. 11. Tp. 17 S. R. 53 E.
400 feet, 1¼ inch pipe, to Galvanized Iron Trough.

Gold Spring in the NW4 NE4 Sec. 24, Tp. 17 S. R. 53 E.
50 feet 1 inch pipe to Gal. Iron Trough

Bill Smith Springs in the SW4 NE4 Sec. 26. Tp. 17 S R 53 E.
100 feet, 1 inch pipe to Cement Trough

Big Timber Spring in the SW4 NE4. Sec. 29. Tp. 17 S. R 54 E.
60 feet 3 inch pipe, 50 feet 1¼ inch pipe, to Trough

State of Nevada }
County of Nye } S.S.

Chas. E. Sexton being first duly sworn deposes and says that the above map is a true and accurate plat of the Springs used by W E Beck, as taken from the field notes of a Survey made by me and compleled on the 15th day of August 1919. That the map and Survey were made at the instance of W. E. Beck user of said Springs

Chas E Sexton
Surveyor

Subscribed and sworn to before me this 17th day of September 1920

Frank A Buol
Notary Public Nye Co Nevada
My commission Expires Feb 5-1921

Appn. 5720 697 for 0.003 c.f.s.	3-8-23	
Appn. 5721 698 for 0.003 c.f.s.	3-8-23	
Appn. 5723 699 for 0.003 c.f.s.	3-8-23	

MAP
Of W.E. Becks Stock water Showing, Rock Springs, Gold Spring, Bill Smith Springs and Big Timber Spring.

Scale 4 inches to 1 mile.

5720 - 5721 - 5722 - 5723

5720 - 21 Pl 10/26
5721 - 11 ...
5722 - 11 ...
5723 - 10 Pl 10/26

5723 OK
Book V 93