5724-5725

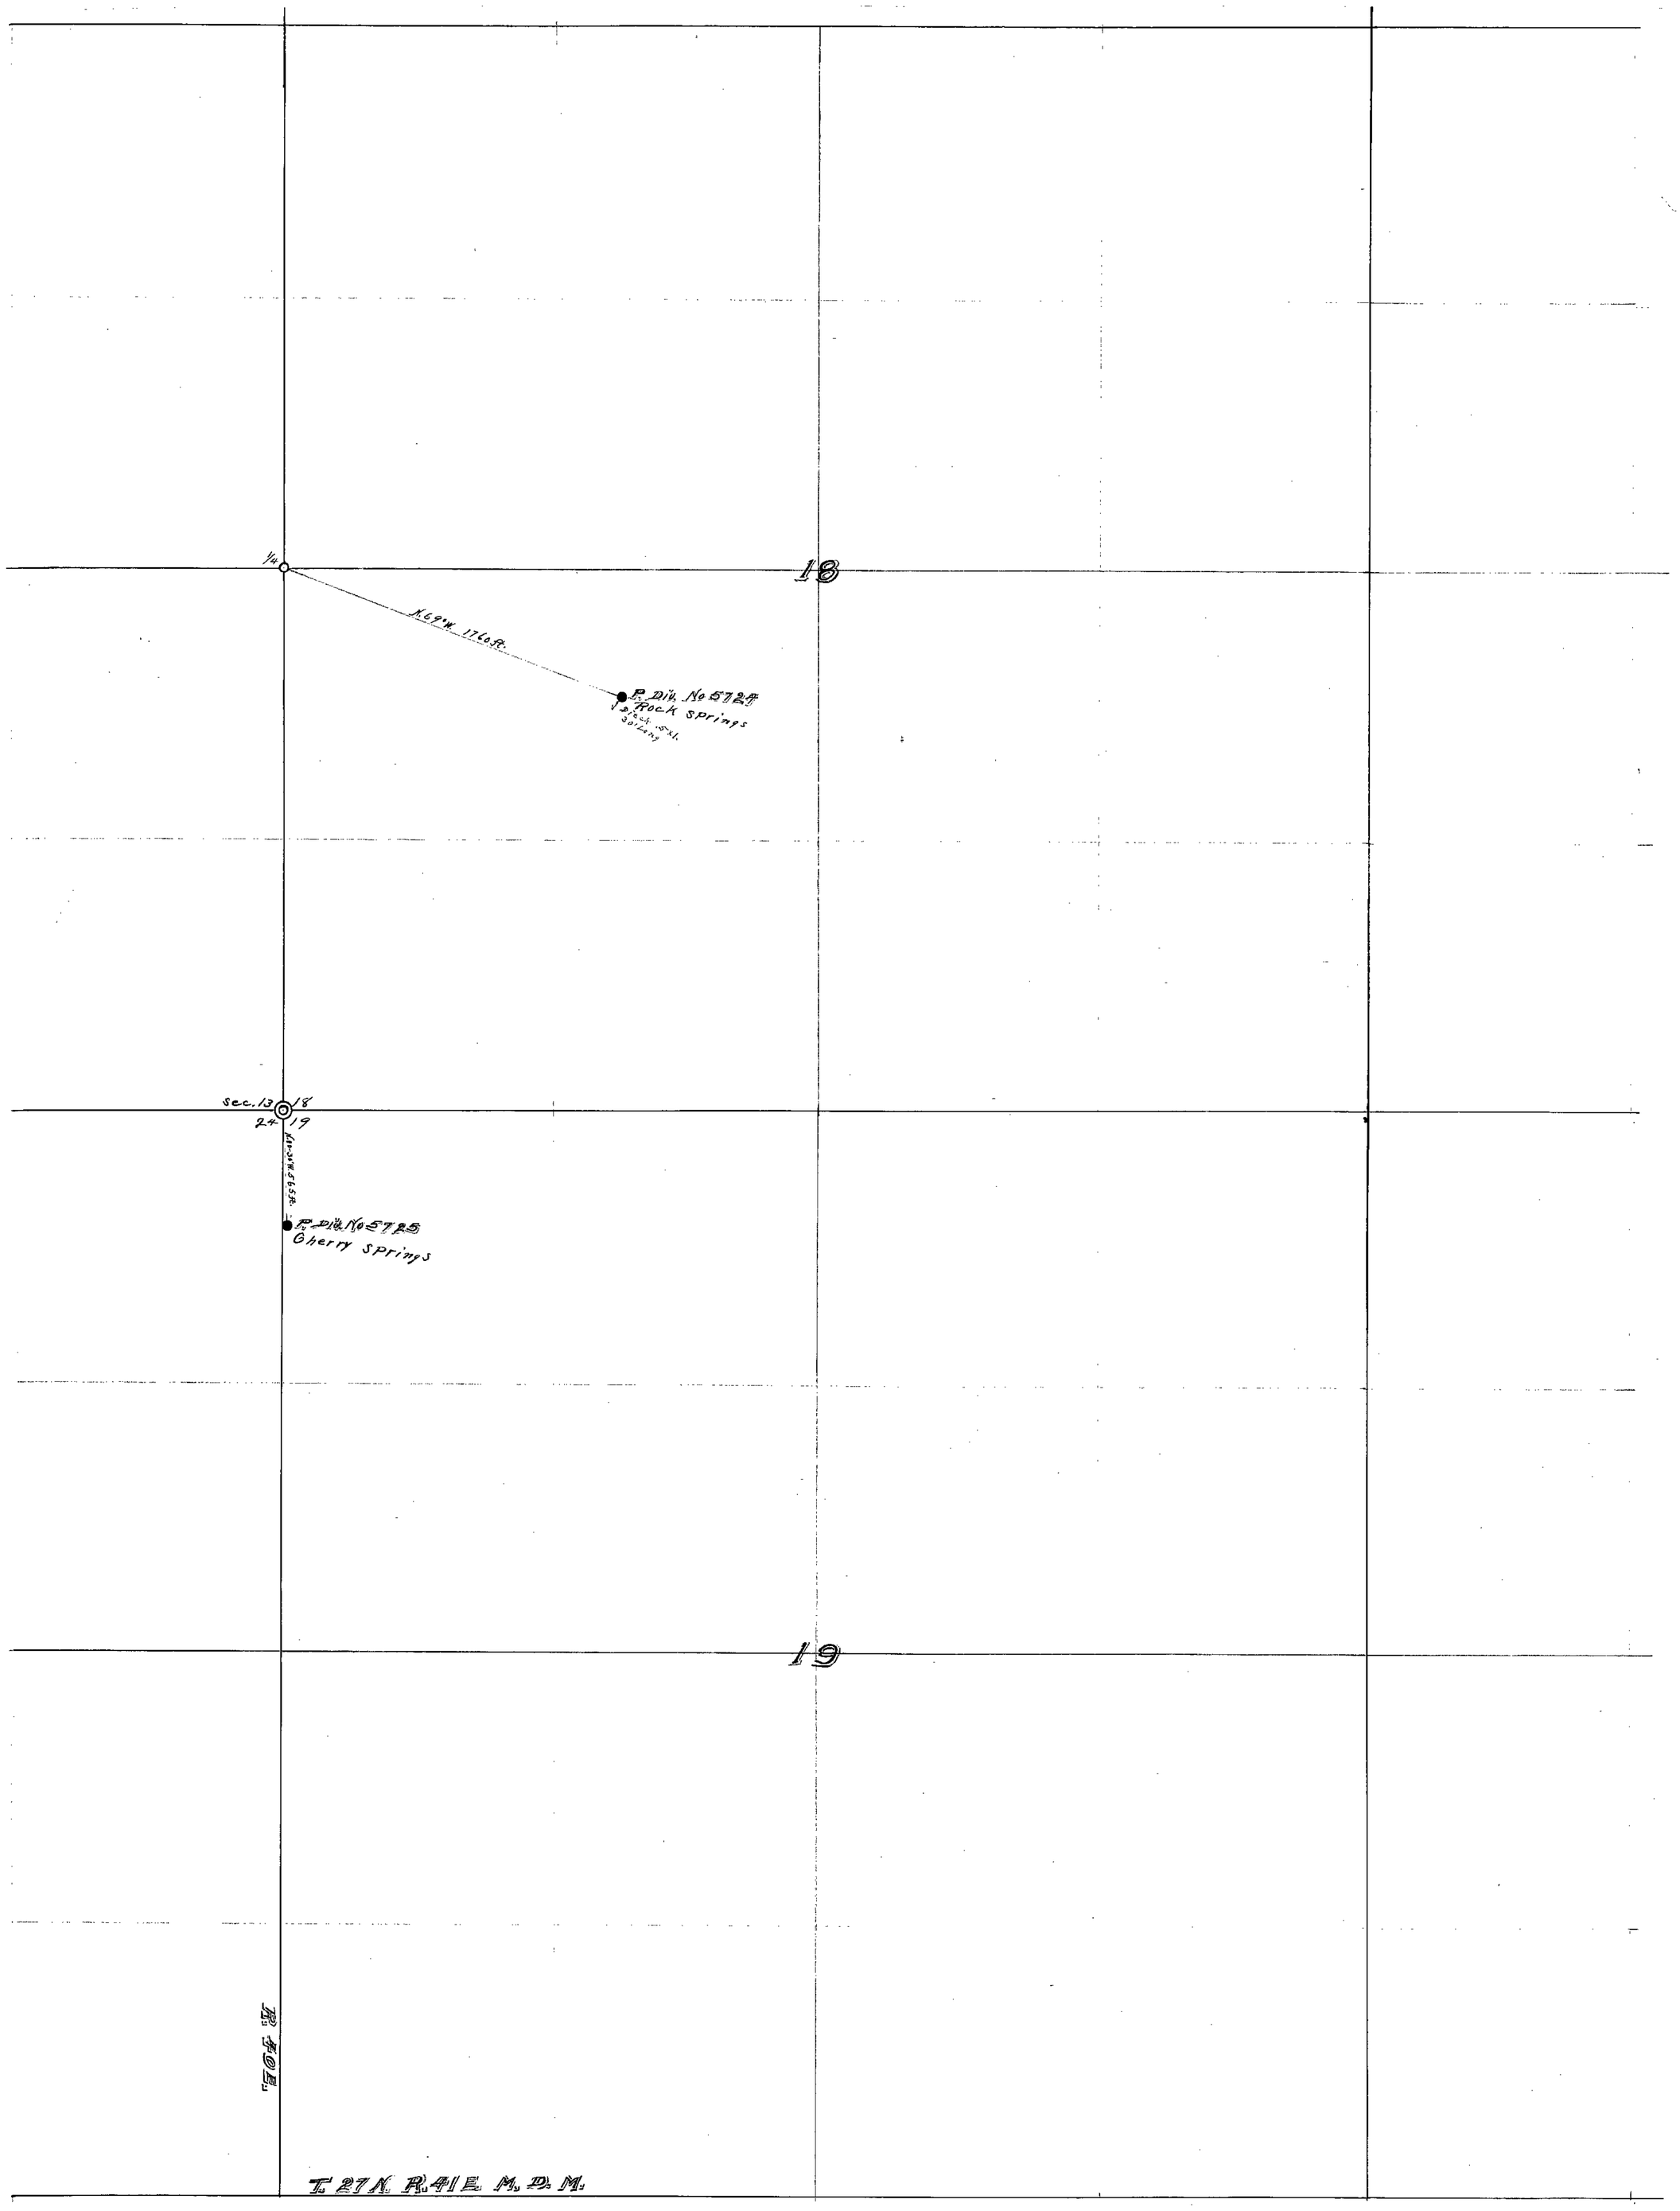

STATE OF NEVADA }
COUNTY OF LANDER } S.S.

I, O. P. Adams, being first duly sworn, depose and say, that the above map is a true and accurate plat of a portion of the works as described in Applications Nos. 5724 & 5725 of Hans S. Lauritzen, as taken from the field notes of a survey made by me, Completed May 25th 1920.

O. P. Adams
Surveyor.

Subscribed and sworn to before me, this First day of June, 1920

T. W. Chase
Notary Public in and for Lander County, Nevada.

MAP

APPLICATION No. 5724 ROCK SPRINGS
" " 5725 CHERRY "
HANS S. LAURITZEN, WHOSE ADDRESS IS BATTLE MOUNTAIN, NEVADA.

SCALE
400 ft. TO ONE INCH.