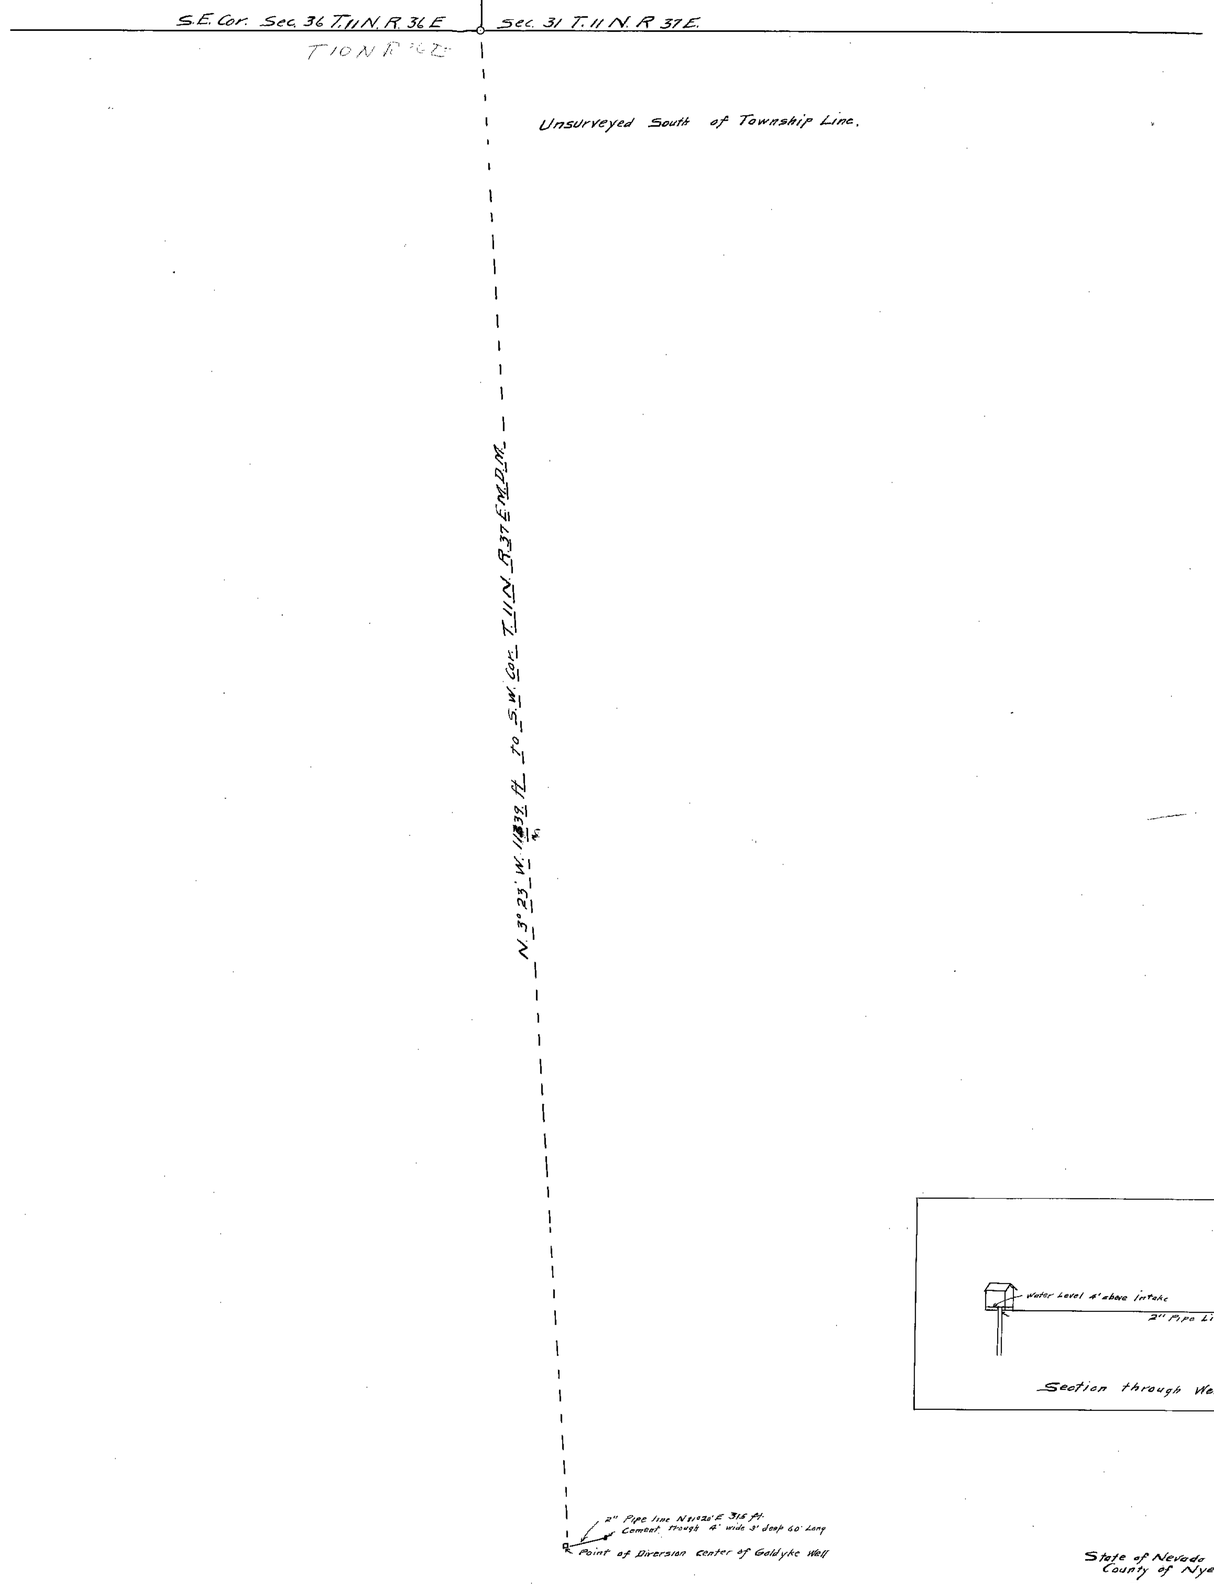

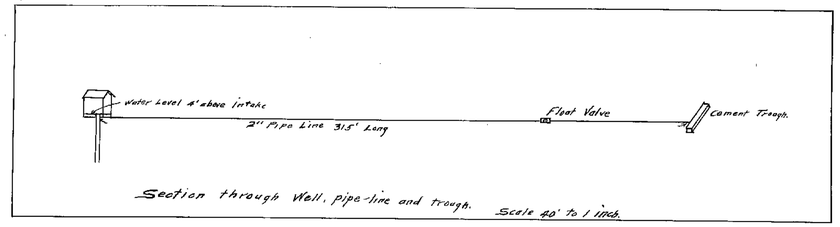

Section through Well, pipe-line and trough. Scale 40' to 1 inch.

Certificate No. 937 Bk 4 Dec. 26, 1923, for 0.0375 C.F.S.

Plat of
Goldyke Well and Water-works, owned by
T. J. BELL, Situated on unsurveyed
Land in Nye County, Nevada.

Scale 600 ft. = 1 inch.

Variation 17°30' E

State of Nevada } ss.
County of Nye }

I Lester C. Bell being first duly sworn, depose and say that the above map is a true and accurate plat of the Goldyke well and water-works owned by T. J. Bell as taken from field notes of a Survey made by me, completed on the 15th day of September 1919.

That the map and Survey were made at the instance of T. J. Bell owner of said water and it truly represents the same.

Lester C. Bell
Surveyor

Subscribed and sworn to before me,
this 18th day of September 1919.
My Commission expires 1-11-1921
R. C. Johnston
Notary Public in and for Nye County Nev.

5749