TOWN 18 SOUTH
RANGE 55 EAST
SECTIONS 26 & 35

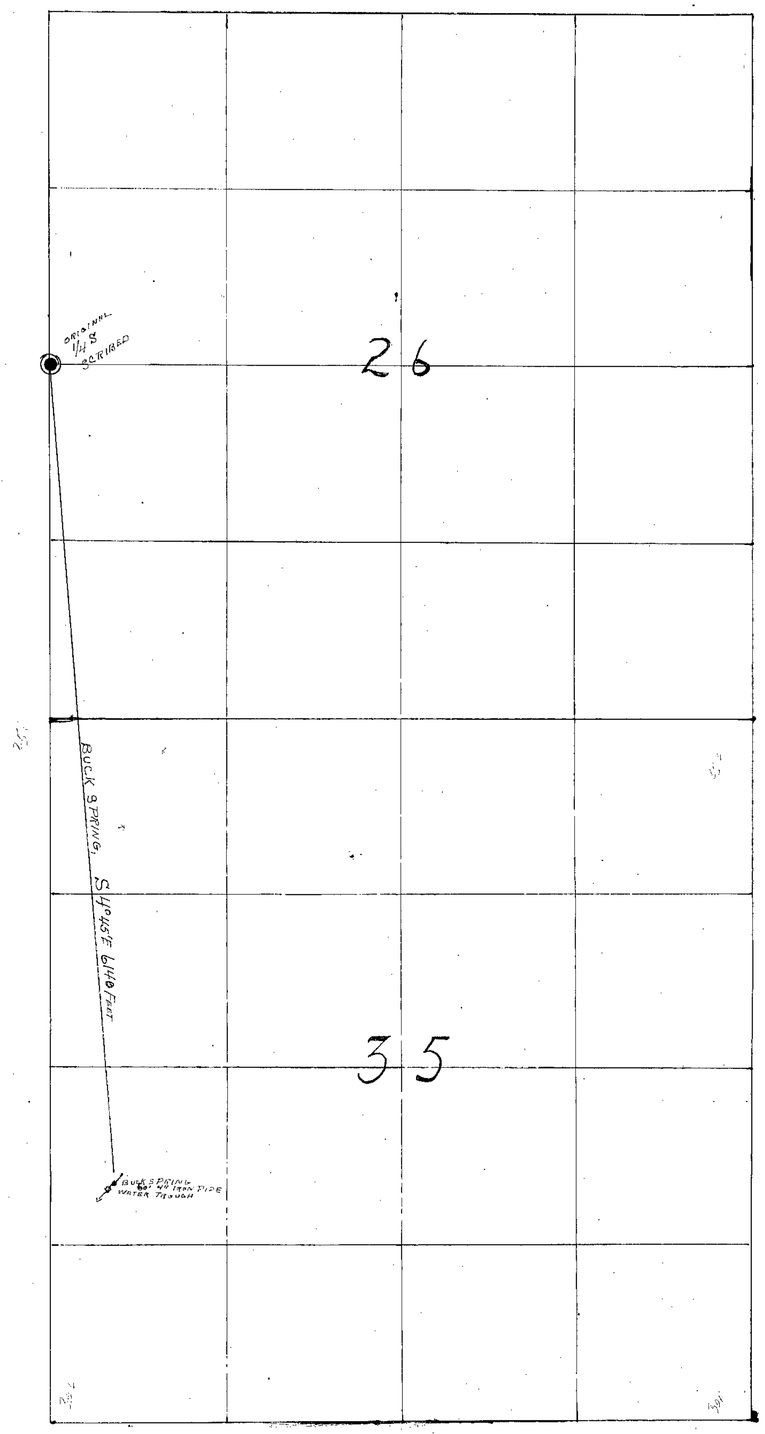

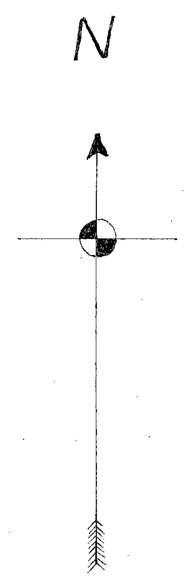

SCALE 600 ft. = 1 inch

STATE OF ~~NEVADA~~ CALIFORNIA
County of Inyo } ss

F. A. Buol. being first duly sworn, deposes and says that the accompanying map is a true and accurate plat showing the location of Buck Springs, as taken from the field notes of a survey made by me and completed on the 8th Day of December 1921

That the map and survey were made at the instance of F. S. Shoup. Gen. Mgr. for the Pahrump Valley Co. and that it truly represents the location of Buck Springs.

F. A. Buol
State Water Right Surveyor

Subscribed and sworn to before me this 29th Day of December 1921

Sam Brown
Notary Public in and for Inyo County
State of California

OFFICE OF STATE ENGINEER
CARSON CITY, NEVADA

WATER USER - PAHRUMP VALLEY COMPANY
ADDRESS - PAHRUMP, NYE Co. NEVADA.
APPLICATION # 5753
WATER SUPPLY BUCK SPRINGS.
LOCATED IN CLARK COUNTY
Used for STOCK WATERING
SURVEYED BY F.A. BUOL Dec 8-1921
MAPPED BY F.A. BUOL Dec 21-1921

FILED
3-22
STATE ENGINEER'S OFFICE

Certificate No. 1016 3/31/24 for 0.0015 cfs.

5753