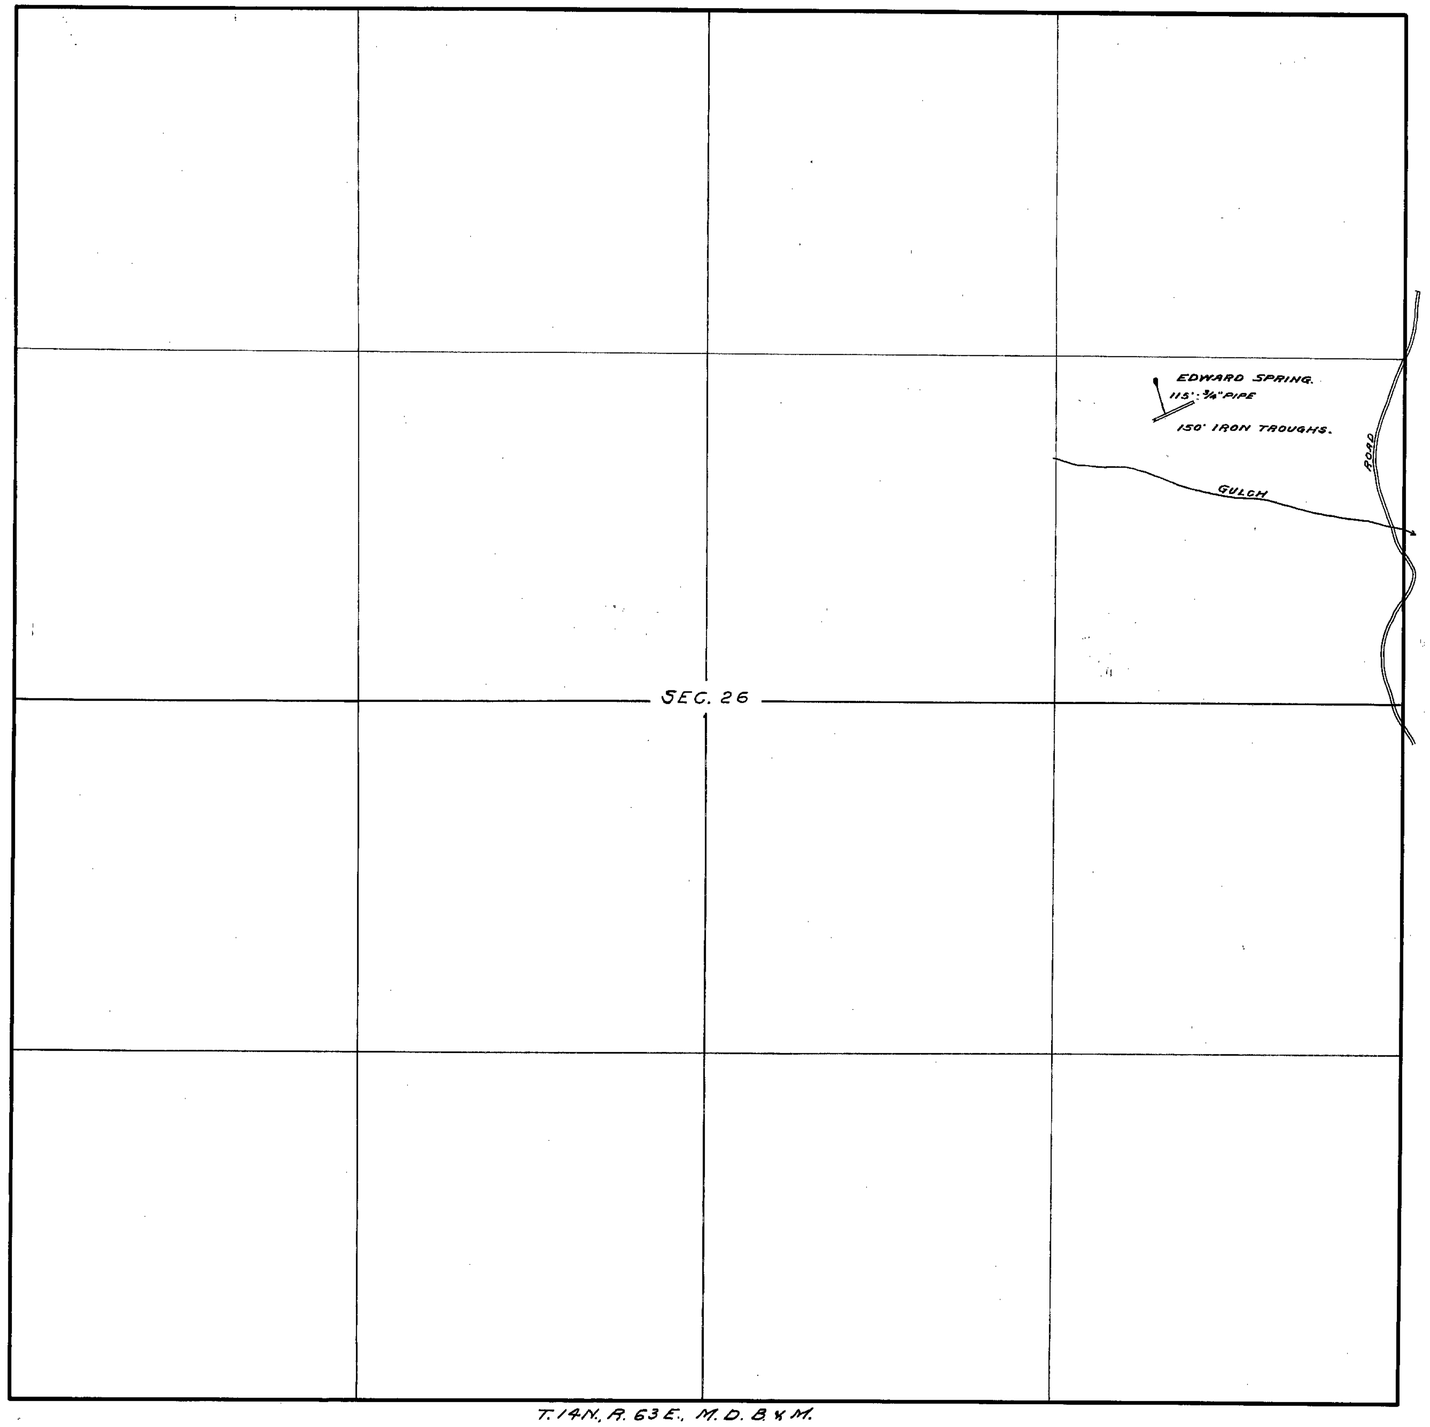

CERTIFICATE OF SURVEYOR.

STATE OF NEVADA.
COUNTY OF WHITE PINE. SS.

I, W. N. McGill, of Ely, White Pine County, Nevada, hereby certify that the above map is a true and accurate plat of the ADAMS-McGILL CO'S. Stockwatering works as taken from the field notes of a survey made under my direction, completed on the 15th day of Sept. 1919. That the map and survey were made at the instance of the ADAMS-McGILL COMPANY, owner of said spring and that it truly represents the works described in Application No. 3754.

W. N. McGill

Subscribed and sworn to before me this 3rd day of June, 1921.

Jay E. Brinton
Notary Public in and for White Pine County, Nevada.

6/9/21

FILED
of 1921
STATE ENGINEER'S OFFICE

Certificate No. 603 RN 4 Issued 2-8-22
for 0.015 c.f.s.

MAP
SHOWING EDWARD SPRING
OF THE
ADAMS-McGILL COMPANY
USED FOR STOCK-WATERING
SCALE 1-IN = 300 FT.

E.M.&S. 6/2/21.